

Existing Front Elevation (Scale 1:100)

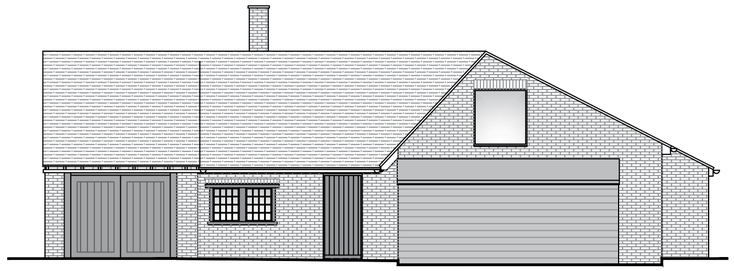

Existing Side Elevation (Scale 1:100)

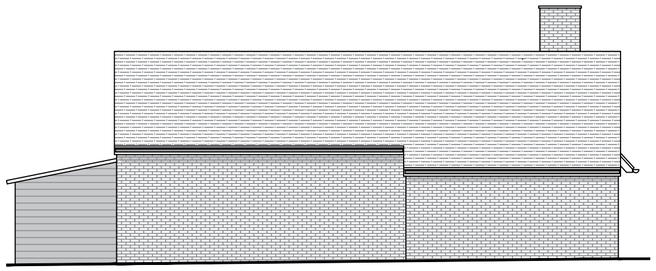

Existing Rear Elevation (Scale 1:100)

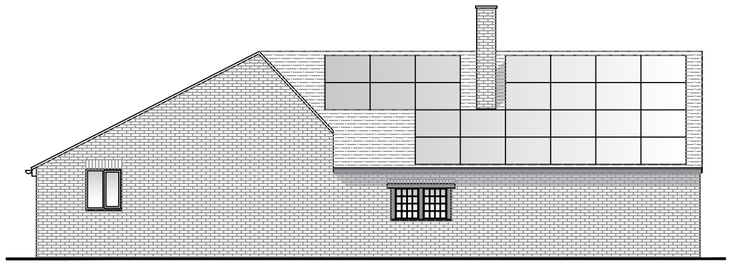

Existing Side Elevation (Scale 1:100)

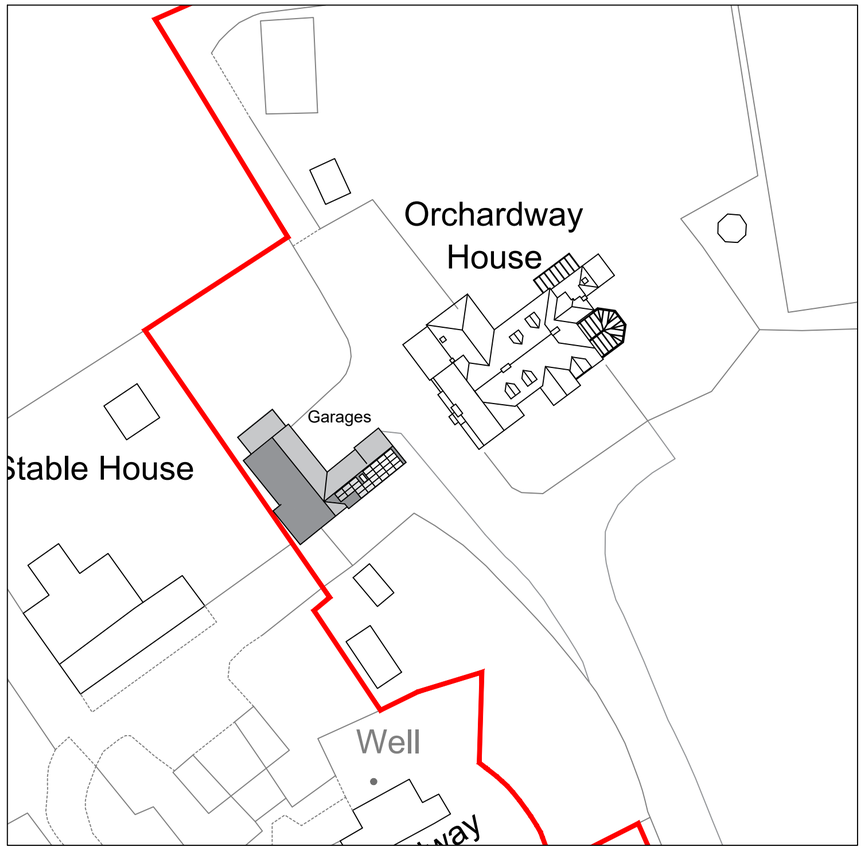

Existing Site Plan (Scale 1:500)

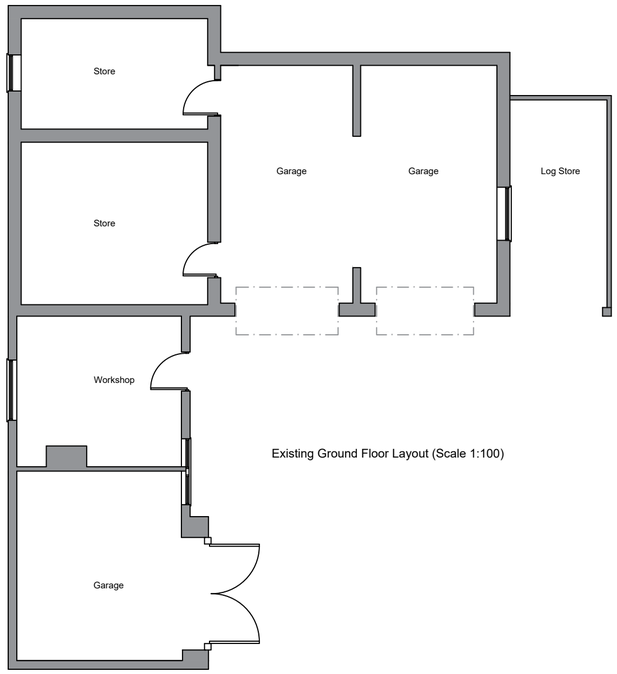

Existing Ground Floor Layout (Scale 1:100)

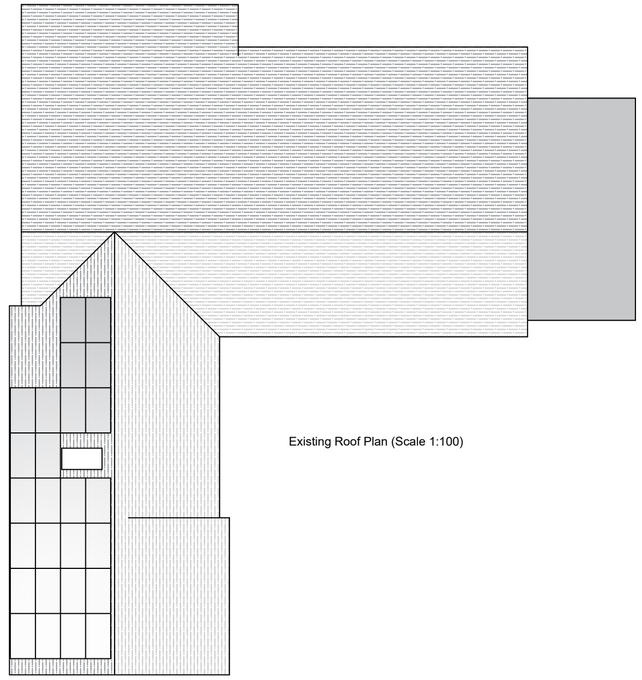

Existing Roof Plan (Scale 1:100)

Scale Bar (1:100)



revisions

DOWNSVIEW
ASSOCIATES
Chartered Surveyors

Little Acorns, Hampers Lane, Storrington,
West Sussex, RH20 3HZ
Tel: 01903 740367 Mob: 7525 844965
Email: mail@downsview-surveyors.co.uk

RICS

address:
Orchardway House
Rock Road
Storrington
West Sussex

project
Proposed conversion of the garage outbuilding (Part conversion) to provide an independent annexe and retain the garage and workshop.

title
Existing Layouts and Elevations

scale:	date:	revision:
As noted @ A2	November 2023	

drawing number
2023.392.01a