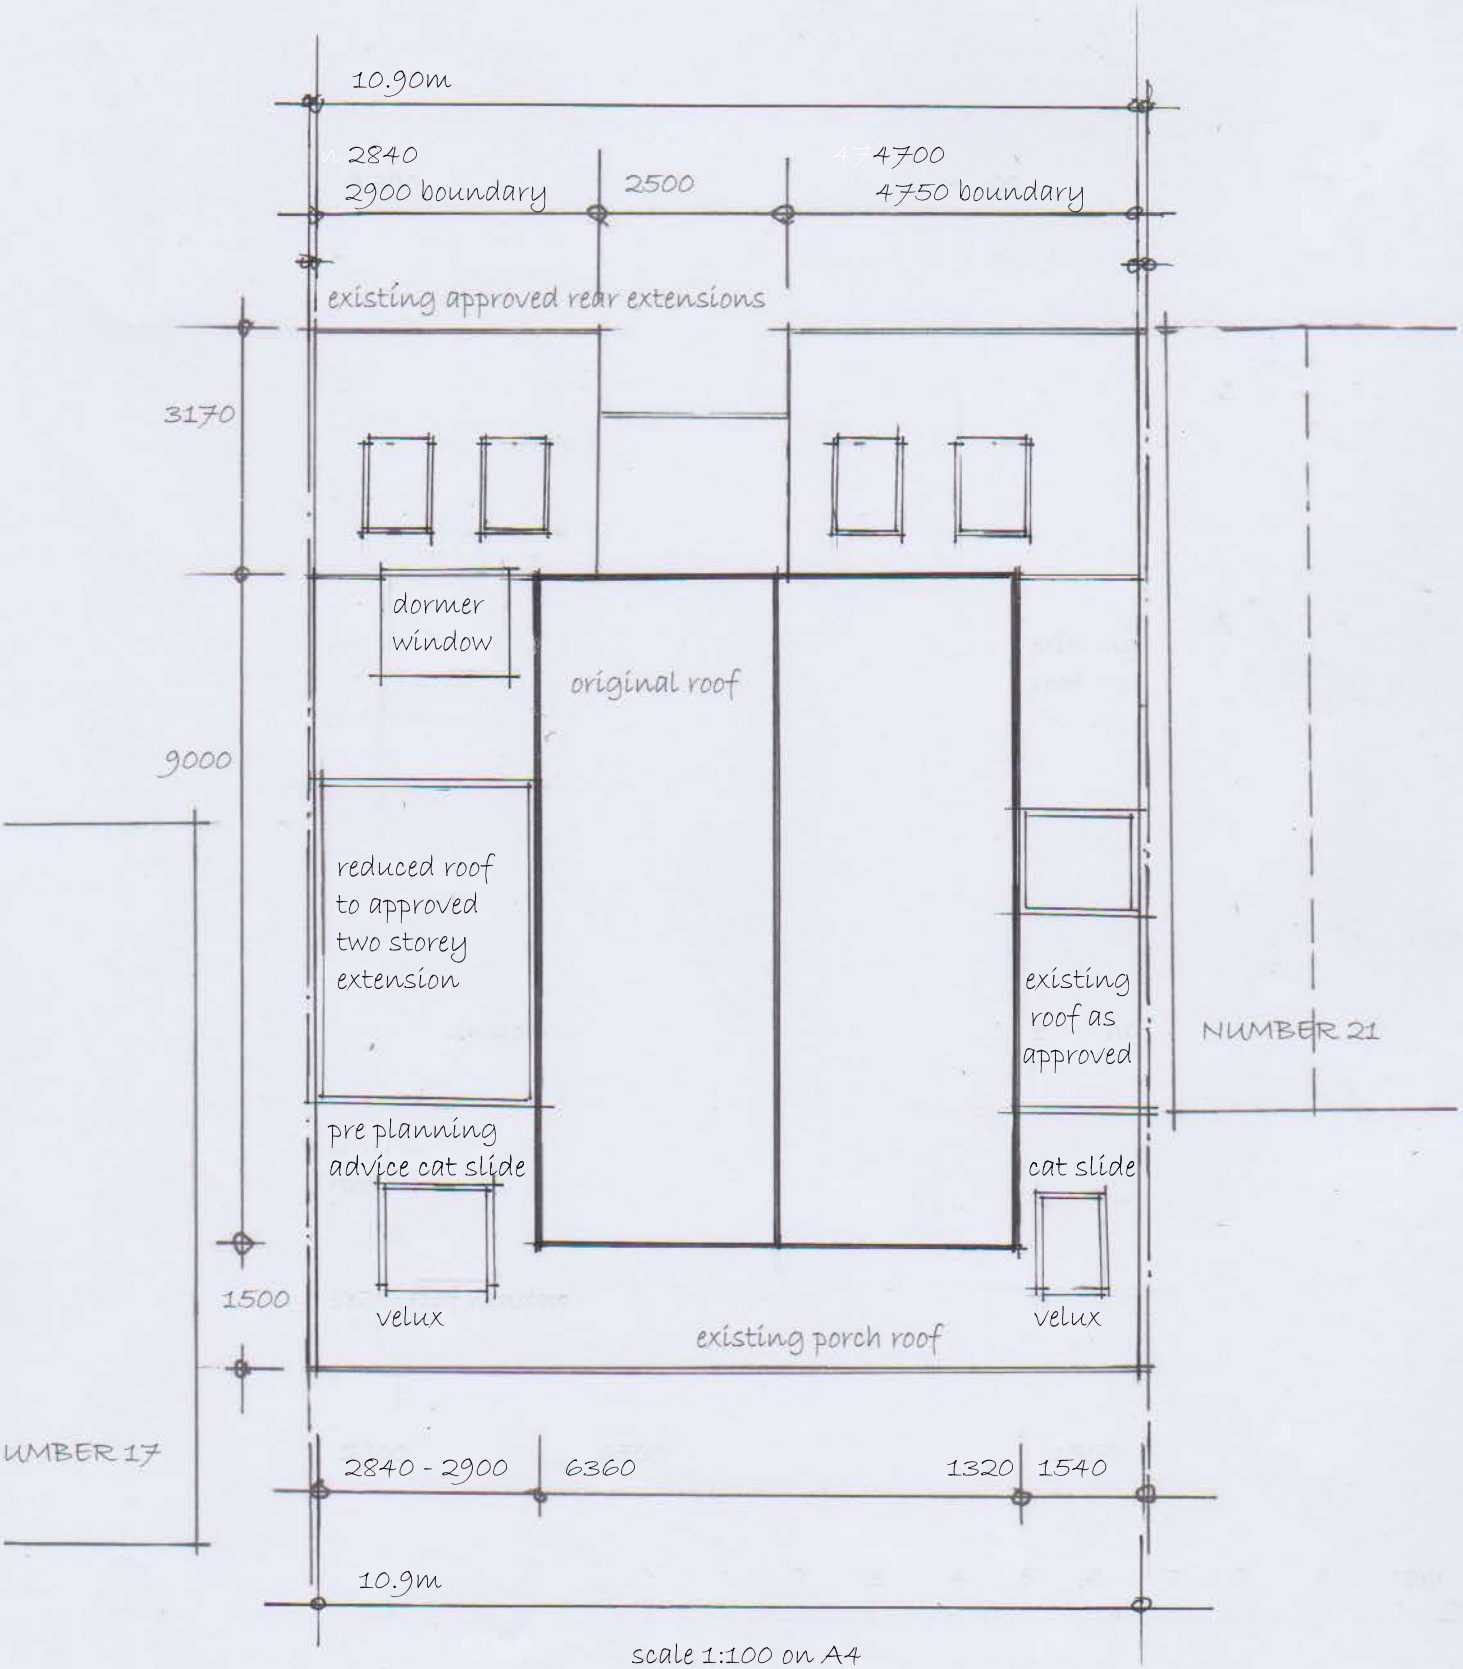


scale 1:100 on A4

PROPOSED FINAL ROOF PLAN AT
19 HOLLY CLOSE
WEST CHILTINGTON
PULBOROUGH
RH20 2JR

0 1 2 3 4 5 6 7 8 9 10m

March 03 2025/13

revised March 27th 2025