
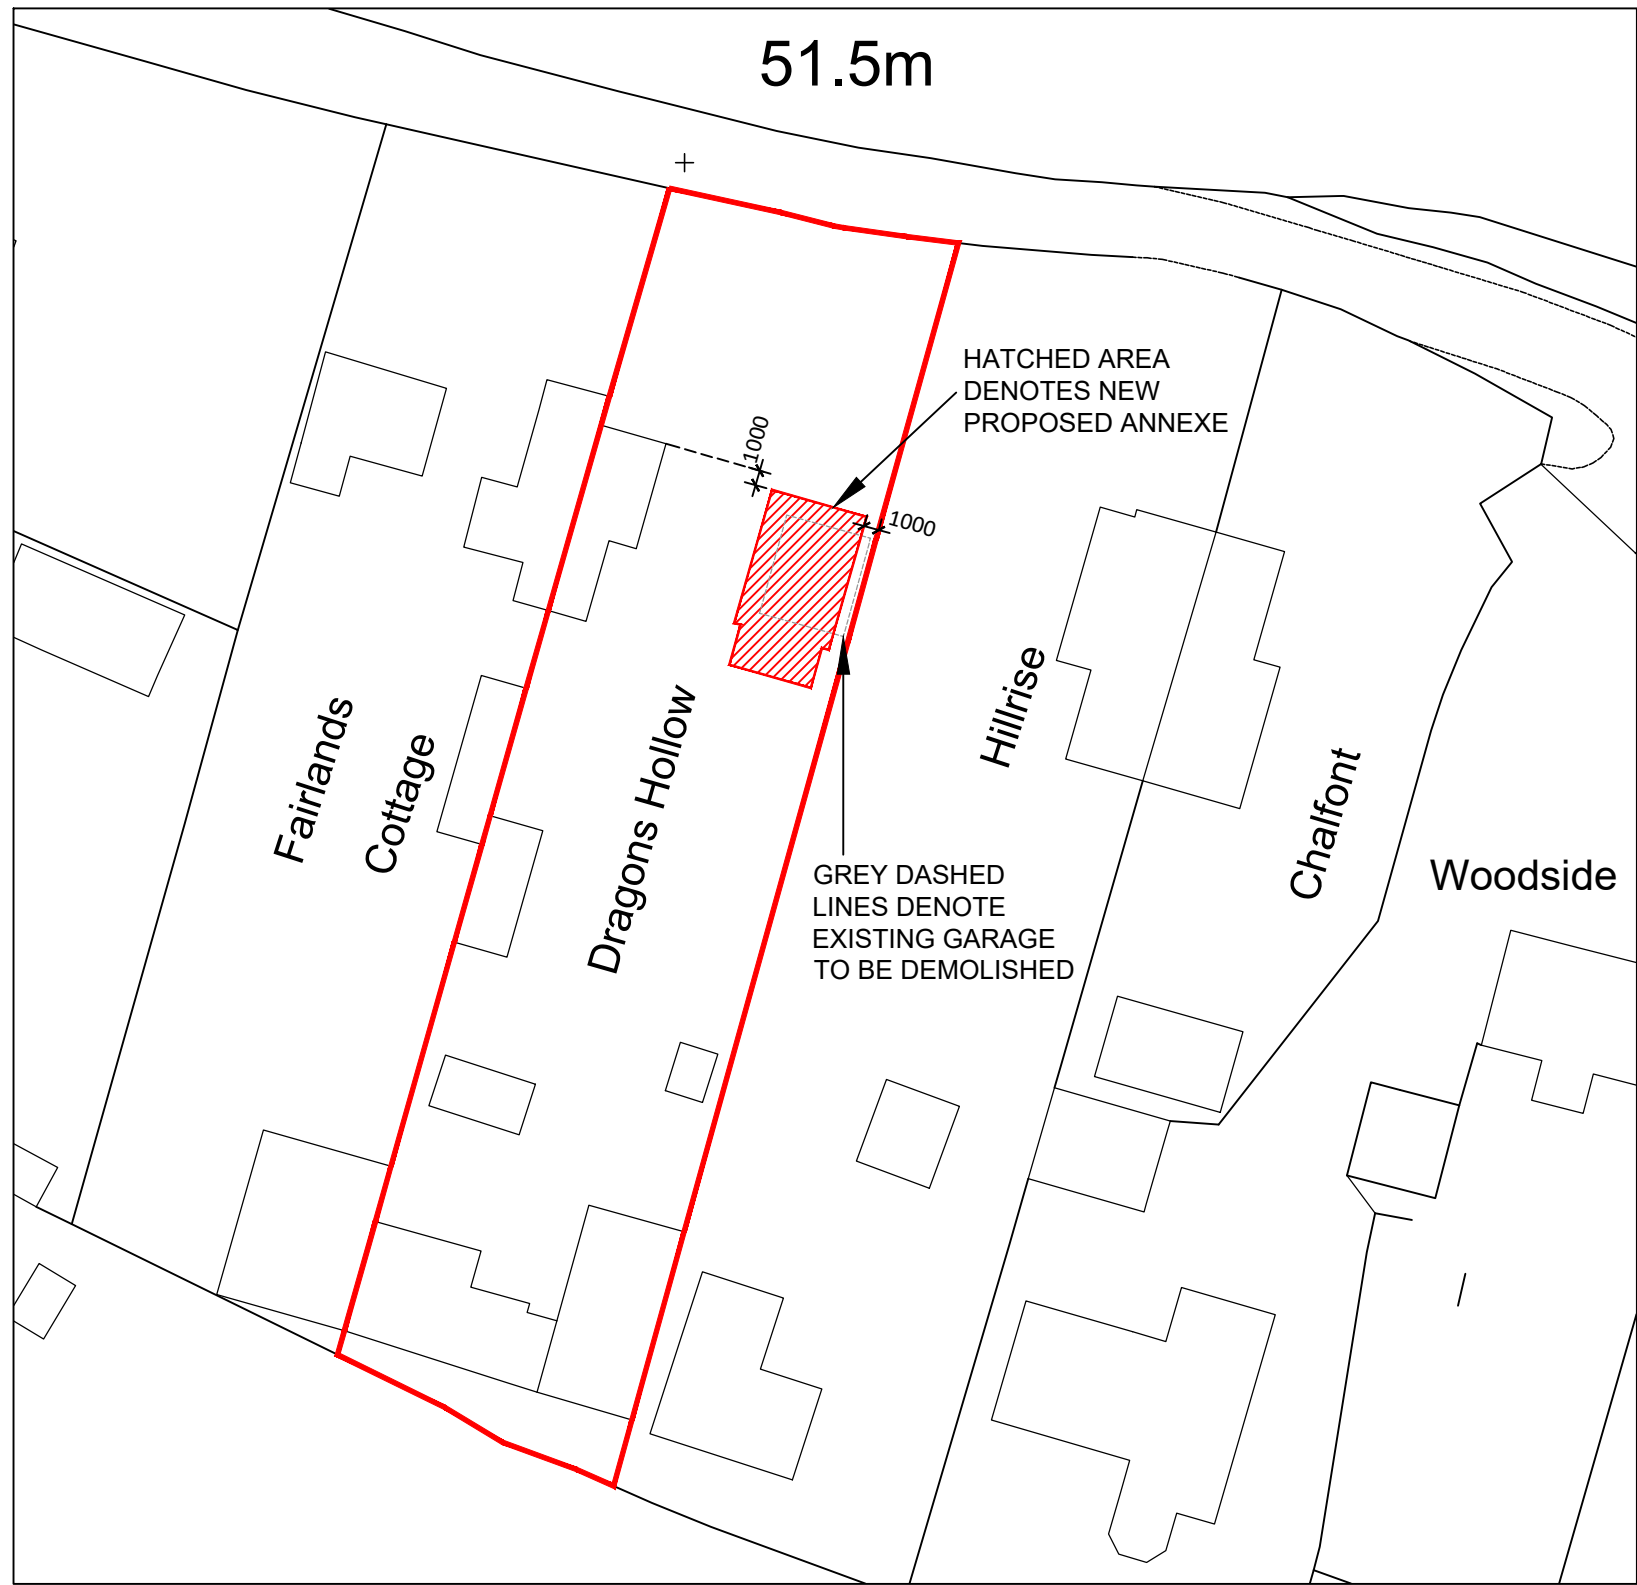
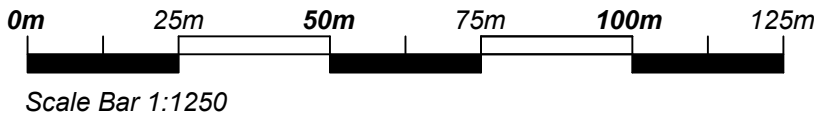


SITE BLOCK PLAN (1:500)

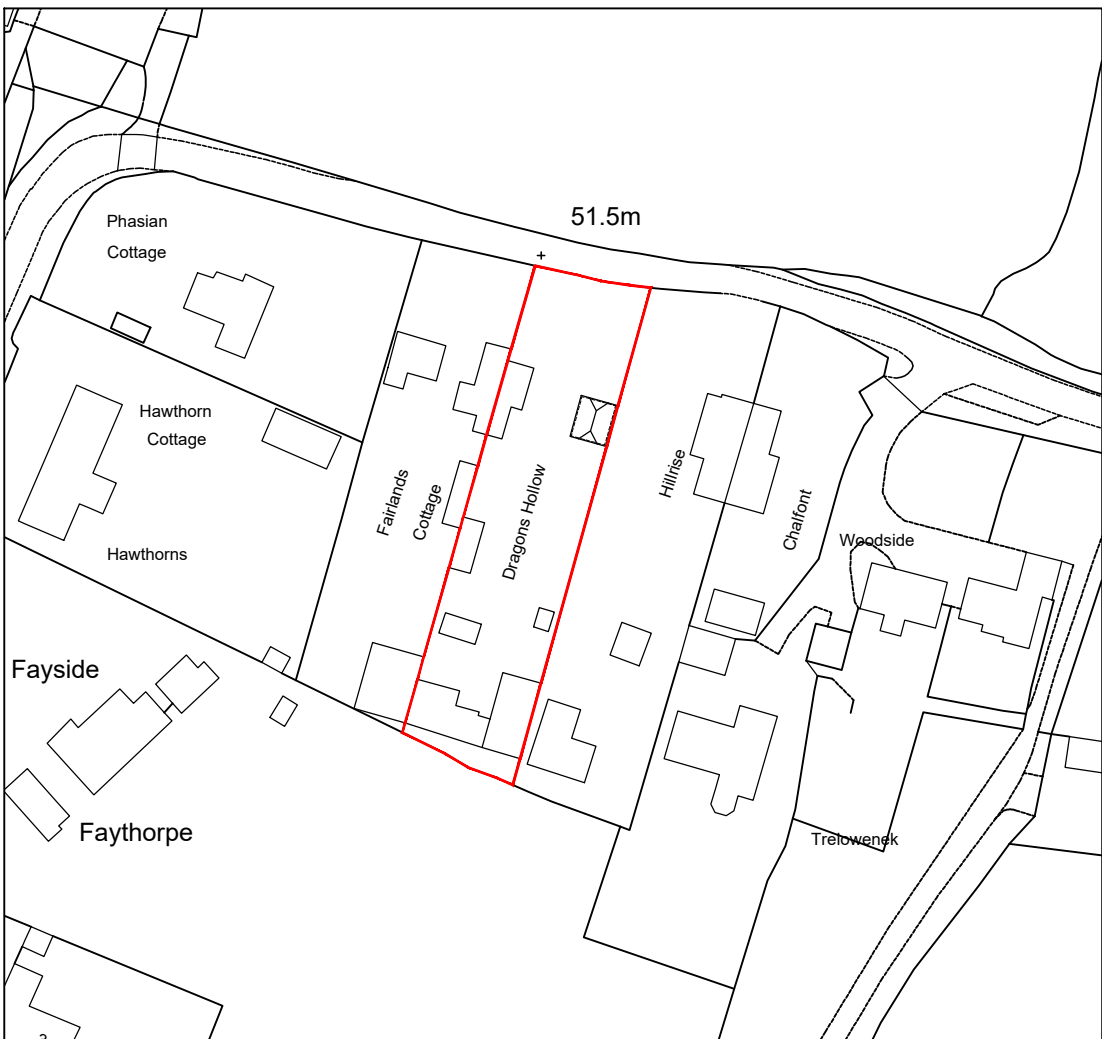

SITE LOCATION PLAN (1:1250)

Copyright reserved.
This drawing may only be used for the client and location specified 3.
in the title block. It may not be copied or disclosed to any other
third party without prior written consent from DMA Building Designs. 4.
Prior to any works commencing on site, DMA Building Designs is
to be contacted regarding the current status, revision or regulatory
approval of this drawing. 5.

1. The works shown have been drawn for submission to the local
planning authority and are not to be used for construction.
2. No works shall commence until planning approval has been
given by the local authority.

No works to commence without either full plans building
control approval or a building notice served with the local
authority.
The dimensions indicated are approximate and subject to site
checks by the contractor prior to commencement.
DMA Building Designs accept no responsibility for any unknown
factors which either preclude the works from construction or add
additional costs, ie location of public sewers and underground
services, abnormal foundation designs, due to trees, ground
conditions or any underground structure or obstruction, condition
of the existing building.

DMA
BUILDING DESIGNS

UNIT 4B, RUDGWICK BRICKWORKS, LYNWICK ST
RUDGWICK, HORSHAM, WEST SUSSEX, RH12 3DH.
TEL No 01403 822220 Mobile 07730 523447
Email - admin@dmabuildingdesigns.co.uk

CLIENT
MRS ALEX MANNION

PROJECT
PROPOSED ANNEXE TO REPLACE
EXISTING DETACHED DOUBLE GARAGE

P2 ISSUED FOR PLANNING APPROVAL 17.08.26
P1 ISSUED FOR CLIENT APPROVAL 12.08.26

REV DESCRIPTION DATE

DRAWING
SITE LOCATION & BLOCK PLAN
DRAGONS HOLLOW, VALEWOOD LANE,
BARNES GREEN, WEST SUSSEX, RH13 0QJ

SCALE @ A3 DATE DRG No REVISION
1:500, 1:1250 JULY 2026 DE1427 / 01 P2