


## Ground Floor

Garage G.I.A. 41.3m²
Residential G.I.A. 60.3m²

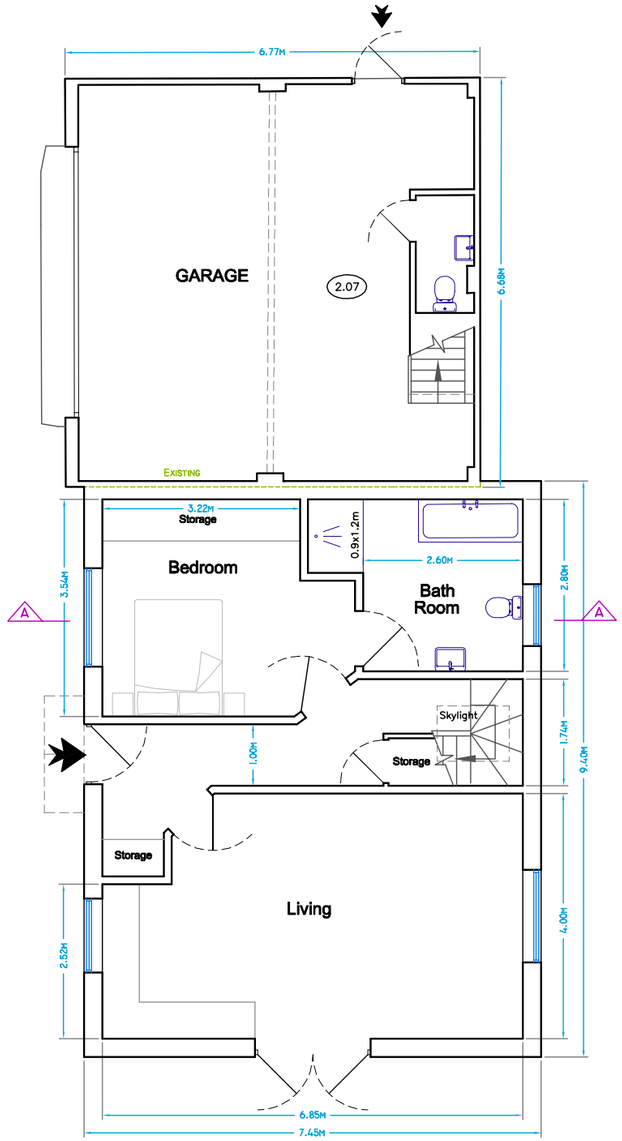


## First Floor

Garage G.I.A. 15.5m²
Residential G.I.A. 30.9m²

SCALE 1:100m

0 1 2 3 4 5 6
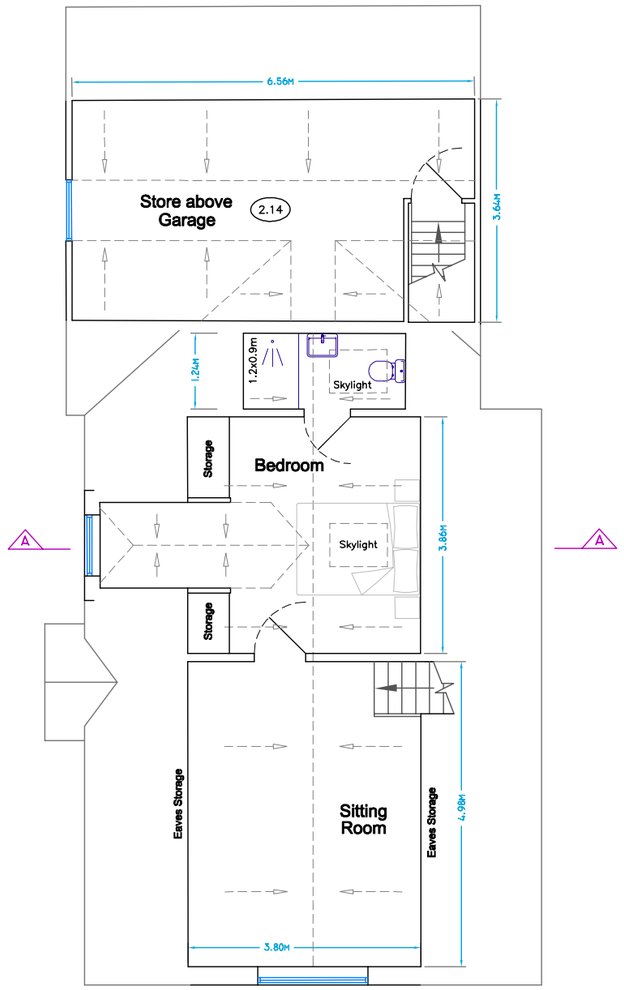
| | | | |
|---|---|---|---|
| job: Old Bonnetts Cottage, Bonnetts Lane Ifield, Surrey RH11 0NY | scale(s): 1:20 ☐ 1:50 ☐ 1:100 ☒ 1:200 ☐ 1:500 ☐ | job no. | dwg no. PFP |
| dwg: FLOOR PLANS as Proposed | | drawing size A3 | date 20 Feb 2025 / rev C |