


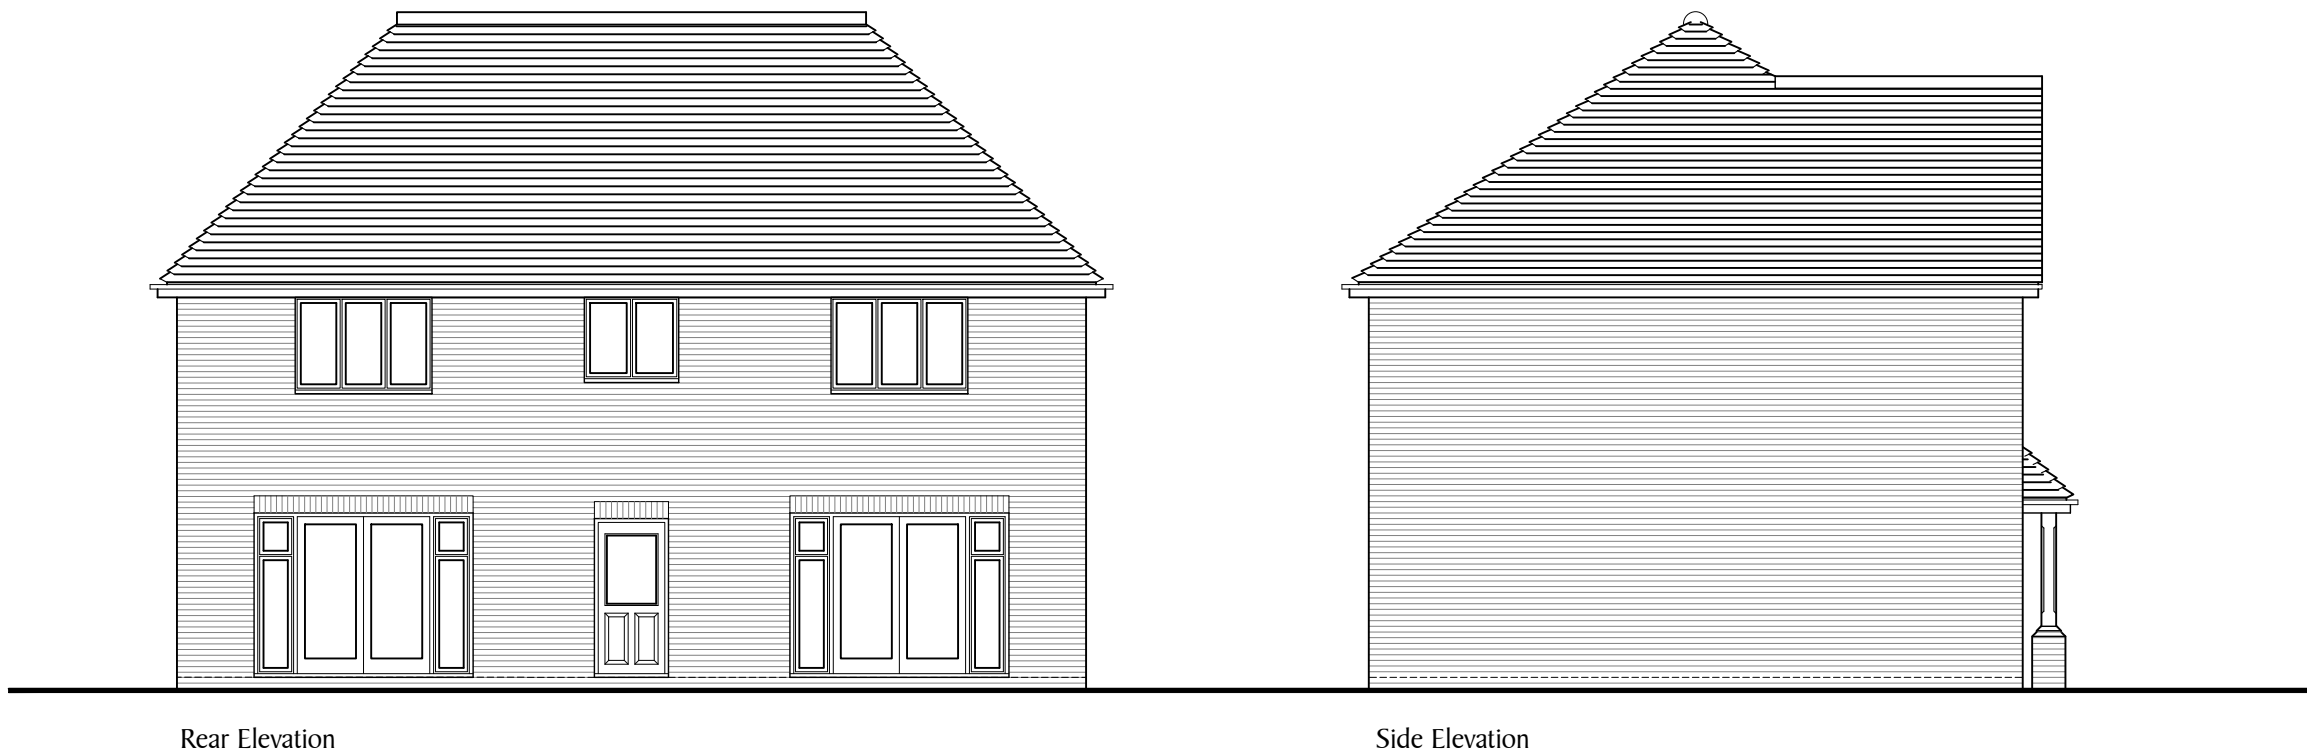

SCALE 1:100@A3		REV	DATE	REVISION	REV	DATE	REVISION	DEVELOPMENT	DRAWING TITLE	Berkeley Designed for life Berkeley Homes (Southern) Limited Berkeley House, Bay Tree Avenue Leatherhead Surrey, KT22 7UE Tel: (01372) 370400	
0 1m 2m 3m 4m		P01	28.06.24	First Issue				PHASE 5	PLOT 236		
								WORTHING ROAD	ELEVATIONS		
								SOUTHWATER			
								DRAWN	DATE	DRG NO.	REVISION
								TJR	JUNE 2024	S830-INT-P5-XX-DR-K-005-294-236	