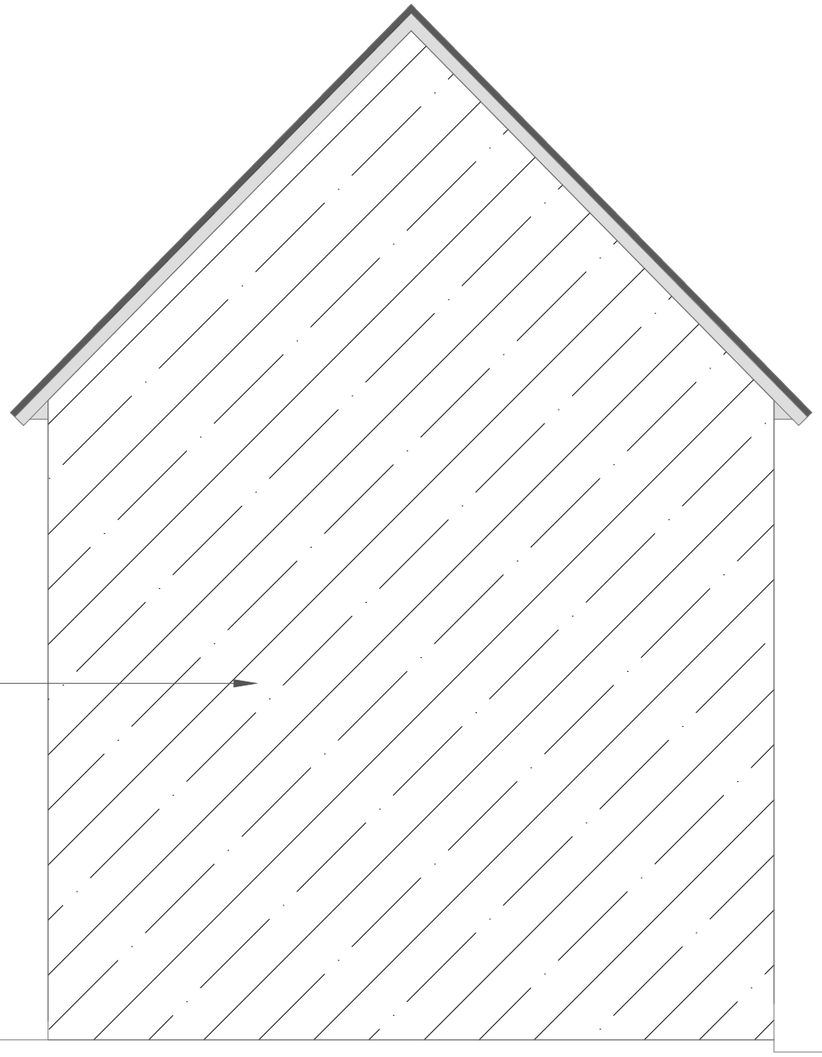


EXISTING PARTY WALL
WITH NUMBER 17

01 Final Draft

APPLICANT

MR C BURTON &
MS S THORPE

PROJECT

18 FREEMAN ROAD

DRAWING TITLE

EXISTING WESTERN
ELEVATION

DRAWING No.		REV
F-09		01
SHEET SIZE	SCALE	DATE
A4	1:50	28/04/2025

0m 1m 2m

SCALE 1:50