


PRIOR TO THE COMMENCEMENT OF ANY WORKS, THE BUILDER IS TO CHECK AND/OR DETERMINE ALL CONSTRUCTION DETAILS, INCLUDING CHECKING EXISTING SITE LEVELS AND DIMENSIONS THE DRAWING IS TO BE READ IN CONJUNCTION WITH ALL OTHER PROJECT DRAWINGS, CONSTRUCTION NOTES AND/OR PROJECT SPECIFICATION. ALL DISCREPANCIES SHOULD BE REPORTED IMMEDIATELY.



© CROWN COPYRIGHT AND DATABASE RIGHTS 2021 OS 100047474

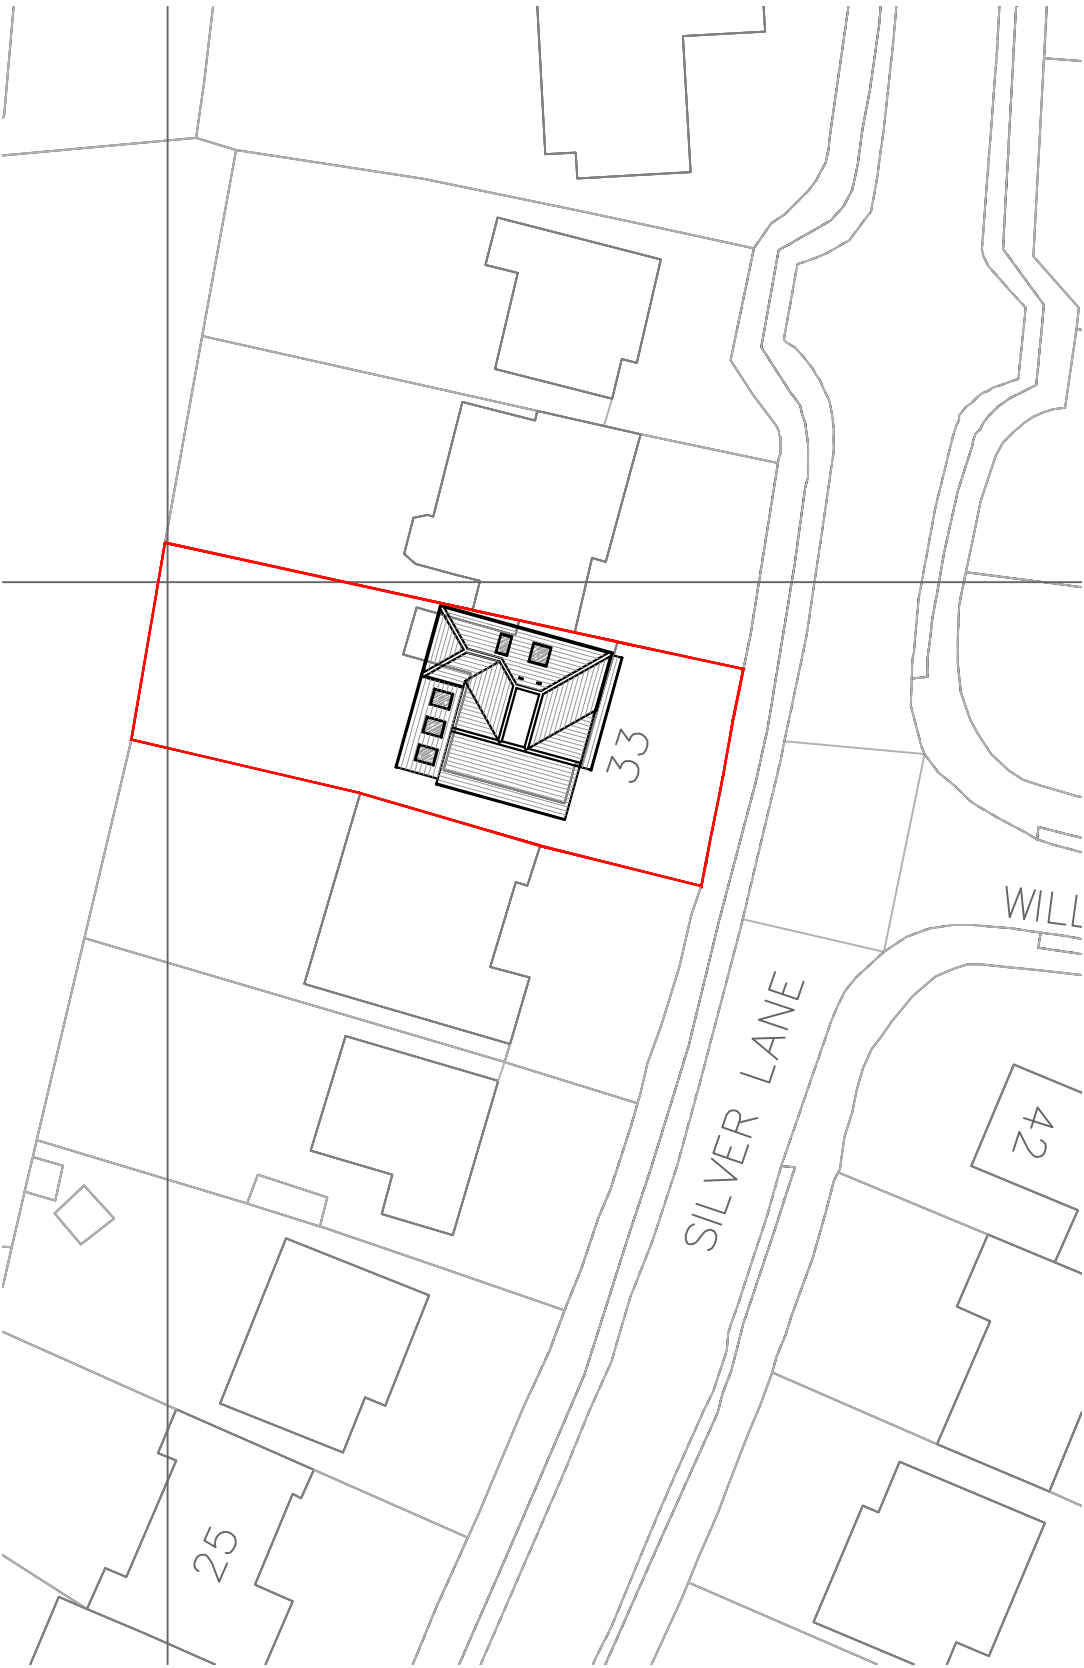

Block Plan
Scale 1:500@A4

-	10.12.25	Planning	AJO
Rev	Date	Details	Drawn

THIS DRAWING IS THE COPYRIGHT OF AJO ARCHITECTURE LTD AND MUST NOT BE USED IN CONJUNCTION WITH ANY OTHER PROJECT WITHOUT WRITTEN CONSENT

Site Address:	33 SILVER LANE BILLINGSHURST		
Description:	BLOCK PLAN		
Status:	PLANNING		
Date:	OCT 2025	Scale:	1:500@A4
Drawn:	AJO	Checked:	AJO
Job Number:	094	Drawing Number:	207
		Revision:	-