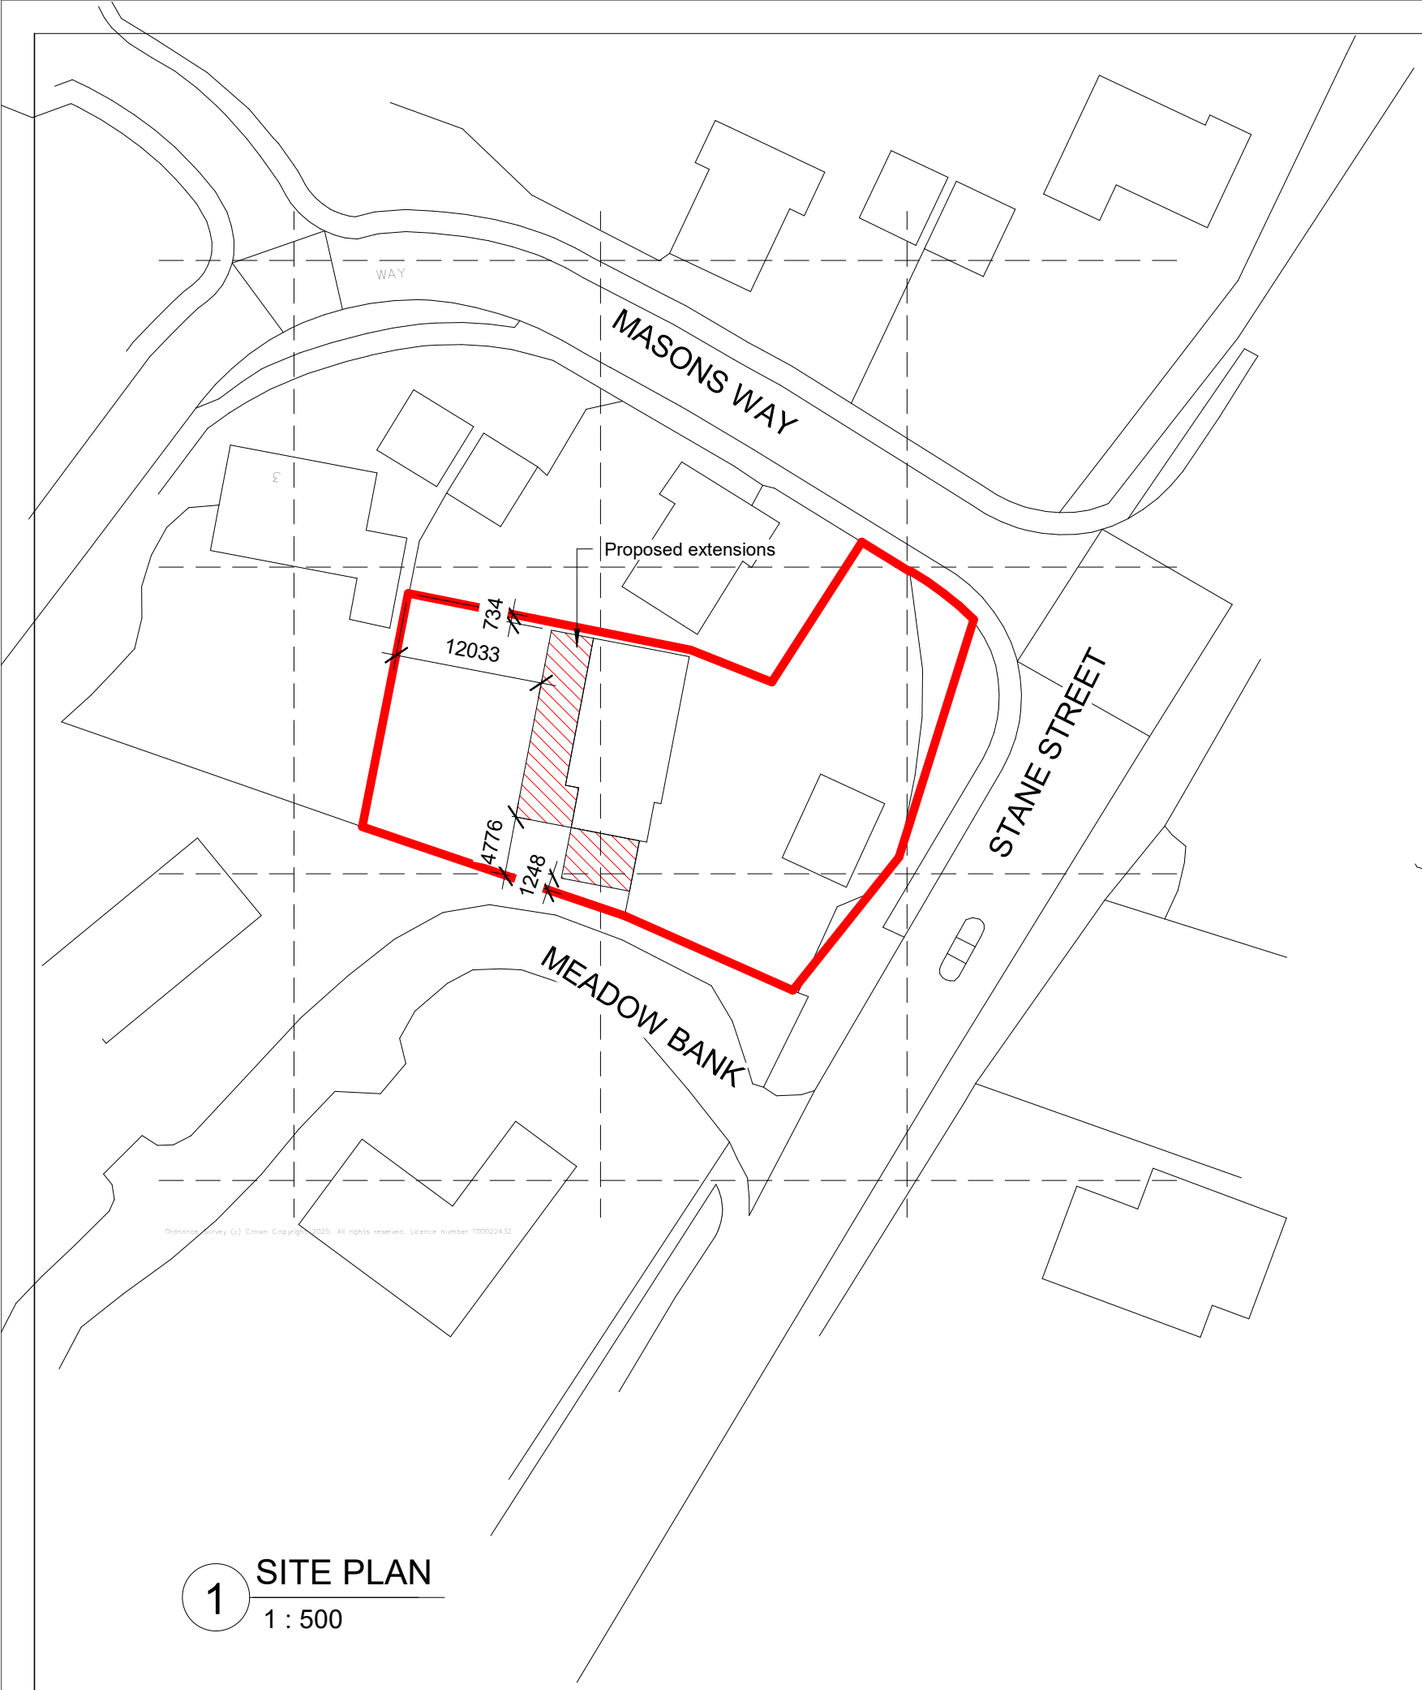

1 SITE PLAN
1 : 500

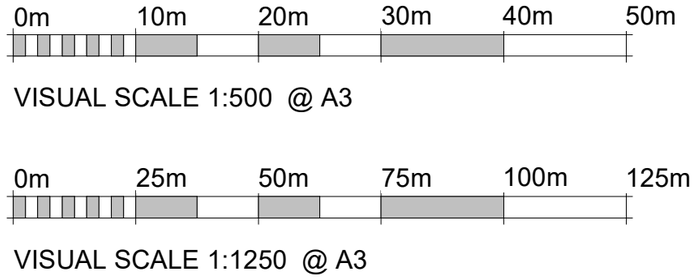

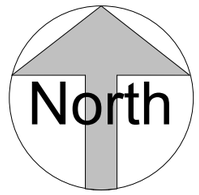

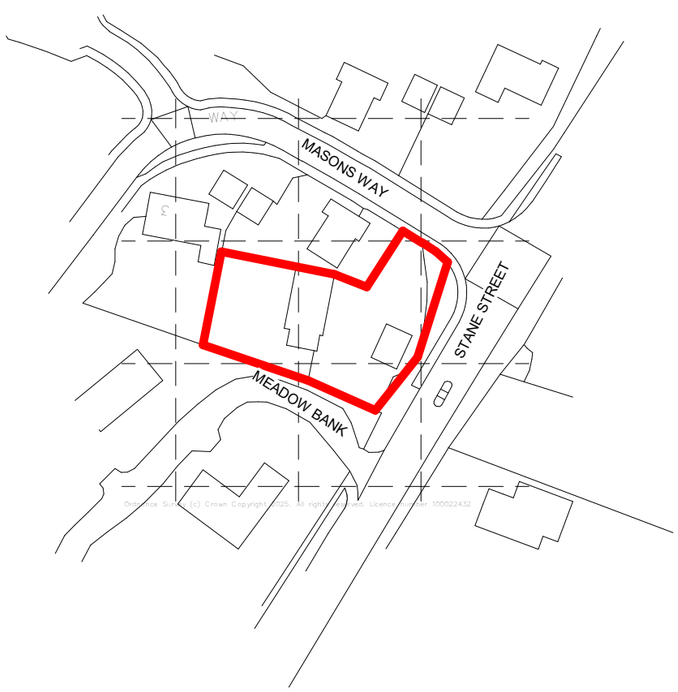

2 LOCATION PLAN
1 : 1250

KRONA DESIGN
ARCHITECTURAL DESIGN & DRAFTING
4 Union Place | Worthing | BN11 1LG
info@kronadesign.co.uk | kronadesign.co.uk
Tel: 01903 256150 Mob: 07827 994111

PROJECT
Rear Extension & Side Annex

ADDRESS
1 Masons Way
Codmore Hill
Pulborough
West Sussex

TITLE
Site & Location Plan

CLIENT
Richard Waite

DRAWN	STATUS	DATE
JLB	Design	13/02/25

SCALE (@ A3)	PROJECT NUMBER
As indicated	KD.1663

DRAWING NUMBER	REV
A.001	B

© KRONA DESIGN