from Southern Water

Directorate of Planning
Horsham District Council
Parkside
Chart Way
Horsham
West Sussex
RH12 1RL

Your ref
DC/23/2090

Our ref
DSA000031218

Date
21 February 2024

Contact
Tel 0330 303 0119

Dear Sir/Madam,

Proposal: Variation of Condition 1, 7, 9, 10 of previously approved application DC/22/2141 (Reserved matters application for appearance, landscaping and scale pursuant to application DC/18/2744 ((PINS Ref: APP/Z3825/W/20/3246901) Outline application for the demolition of existing dwelling and erection of six residential dwellings with detached garages. All matters reserved except for access and layout.)).
Site: DC/23/2090: - Greenacres, Hurston Lane, Storrington, West Sussex, RH20 4HH.

Thank you for your letter dated 31 January 2024.

Southern Water has no objections to the above variation of condition 1.

The submitted drainage plan (FA-RM21-04-A435) indicating 3 metres easement on either side of the 150 mm public foul sewer which would be satisfactory to Southern Water.

Southern Water has no comments to make with regards to other conditions.

For further advice, please contact Southern Water, Southern House, Yeoman Road, Worthing, West Sussex, BN13 3NX (Tel: 0330 303 0119).

Website: southernwater.co.uk or by email at: SouthernWaterPlanning@southernwater.co.uk

Yours faithfully,

Future Growth Planning Team
Developer Services

southernwater.co.uk/developing-building/planning-your-development

Southern Water Services Ltd, Registered Office: Southern House, Yeoman Road, Worthing, West Sussex, BN13 3NX Registered in England No. 2366670

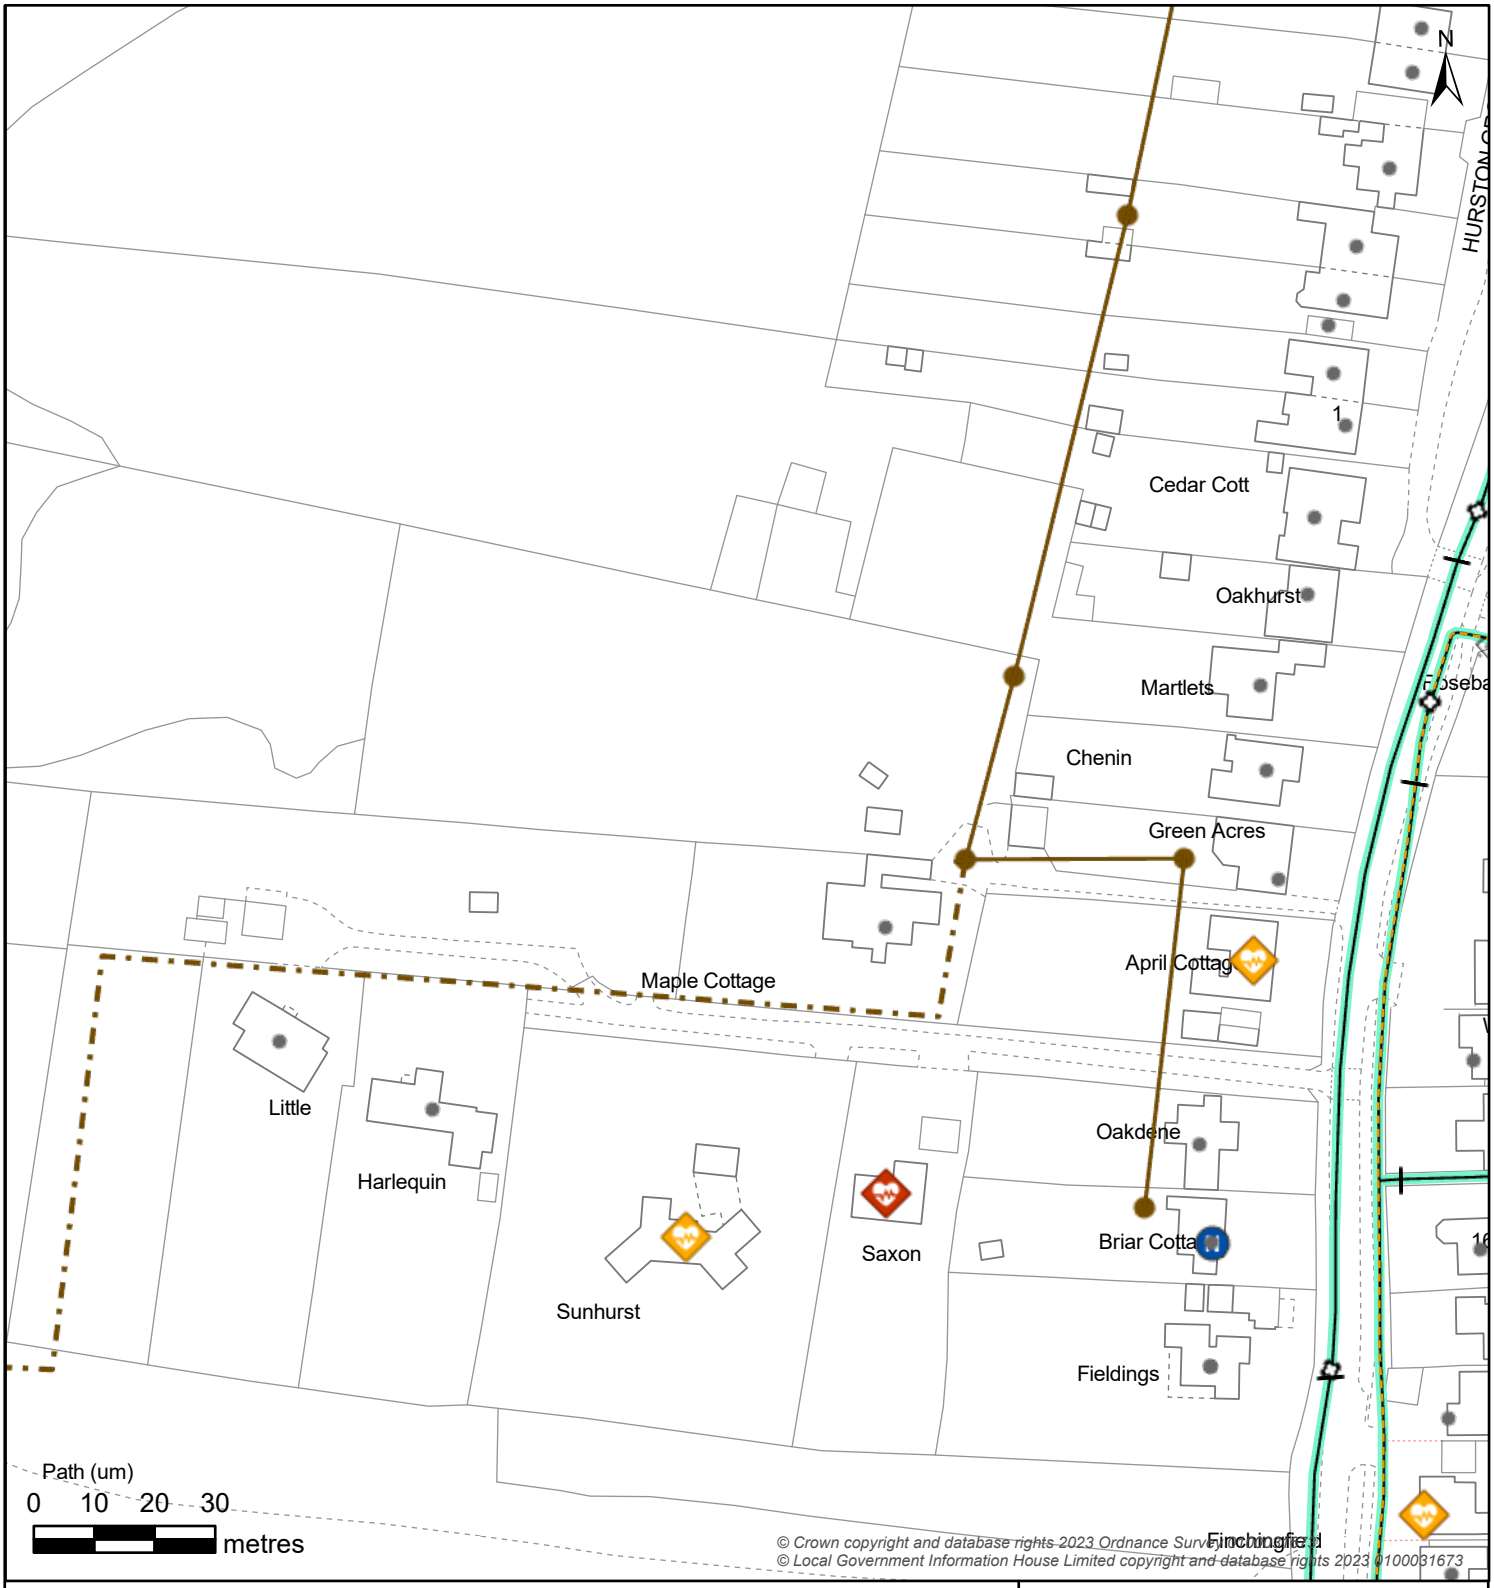

Controllable Valve			Flow Control			Inlet-Outfall	
Damboards	Penstock	Valve	Anti Flood Device	Pumped Anti Flood Device	Reflux Valve	Inlet	Outfall

Manhole											
BIF	Bifurcation	Cascade	CP	Catchpit	Head Of Public Sewer	IC	Interceptor Chamber	Manhole	S	Soakaway	WO	Washout

Outfall Headworks	Overflow Chamber		Pipe Bridge	Pumping Station	
Outfall Headworks	CSO Combined Sewer Overflow	EMO Emergency Overflow	Pipe Bridge	Micro Pumping Station	Pumping Station

Sewer Level Monitor	Storage		Treatment Works	Weir	Wastewater Site
Sewer Level Monitor	Storm Tank	Tidal Storage Tank	Treatment Works	Weir	Wastewater Site

Wastewater Pipe		Wastewater Use	Developer Services	
Culverted Water Course	Syphon	Foul	Build Over Agreement	Section 104
Drain	Tank Sewer	Combined	**Wastewater Area**	
Outfall	Trunk Sewer	Sludge	Catchment	
Overflow	Vacuum Main	Treated Effluent	Sub-Catchment	
Rising Main	Decommissioned Pipe	Surface Water		
Sewer		Private		

Map Title: SW Print

Printed By: Kumar.Kishor

Date Printed: 21/02/2024

Map Scale: 1250

The positions of pipes on this plan are believed to be correct, but Southern Water Services Ltd accept no responsibility in the event of inaccuracy. The actual positions should be determined on-site

WATER for LIFE from Southern Water