


0m 1.0m 2.0m 3.0m 4.0m 5.0m

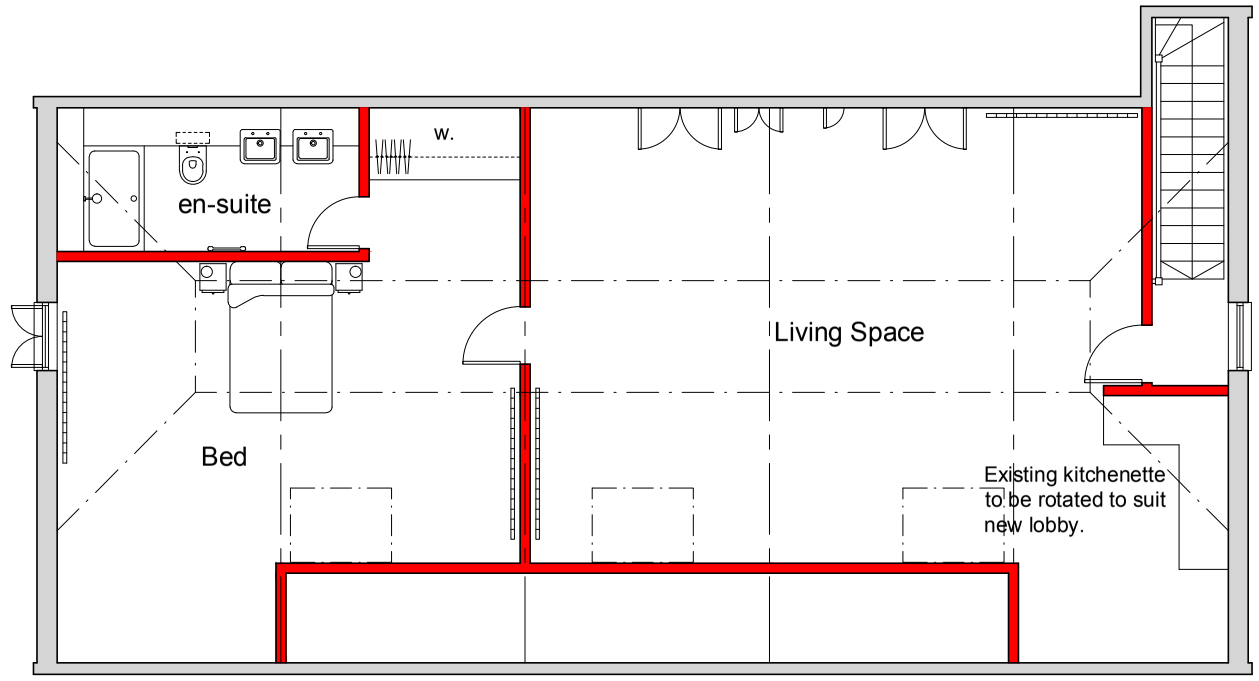

Proposed First Floor Plan
1:100 @ A3

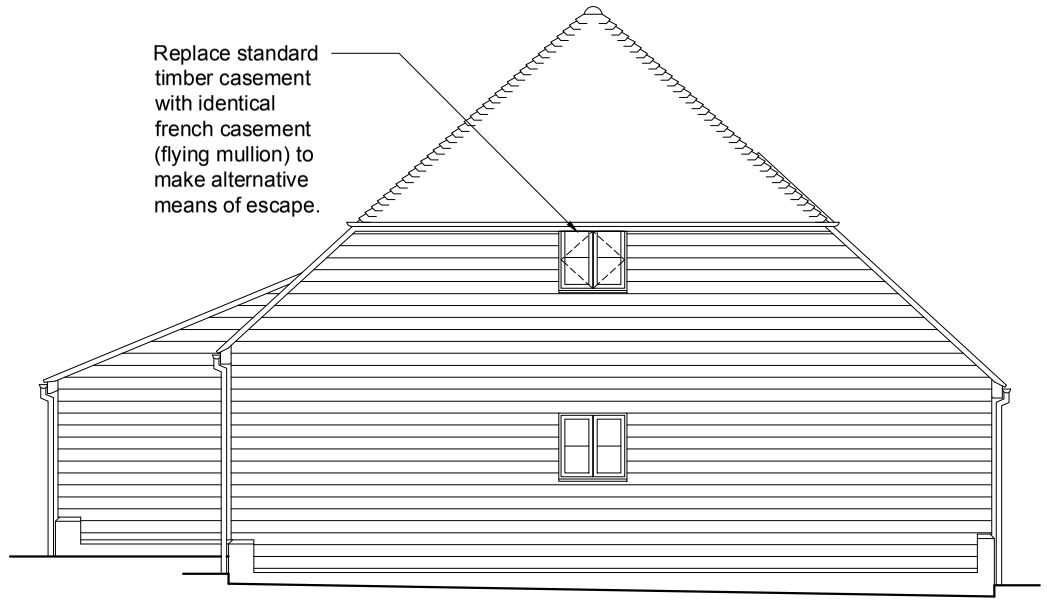

Proposed West Elevation (side)
1:100 @ A3

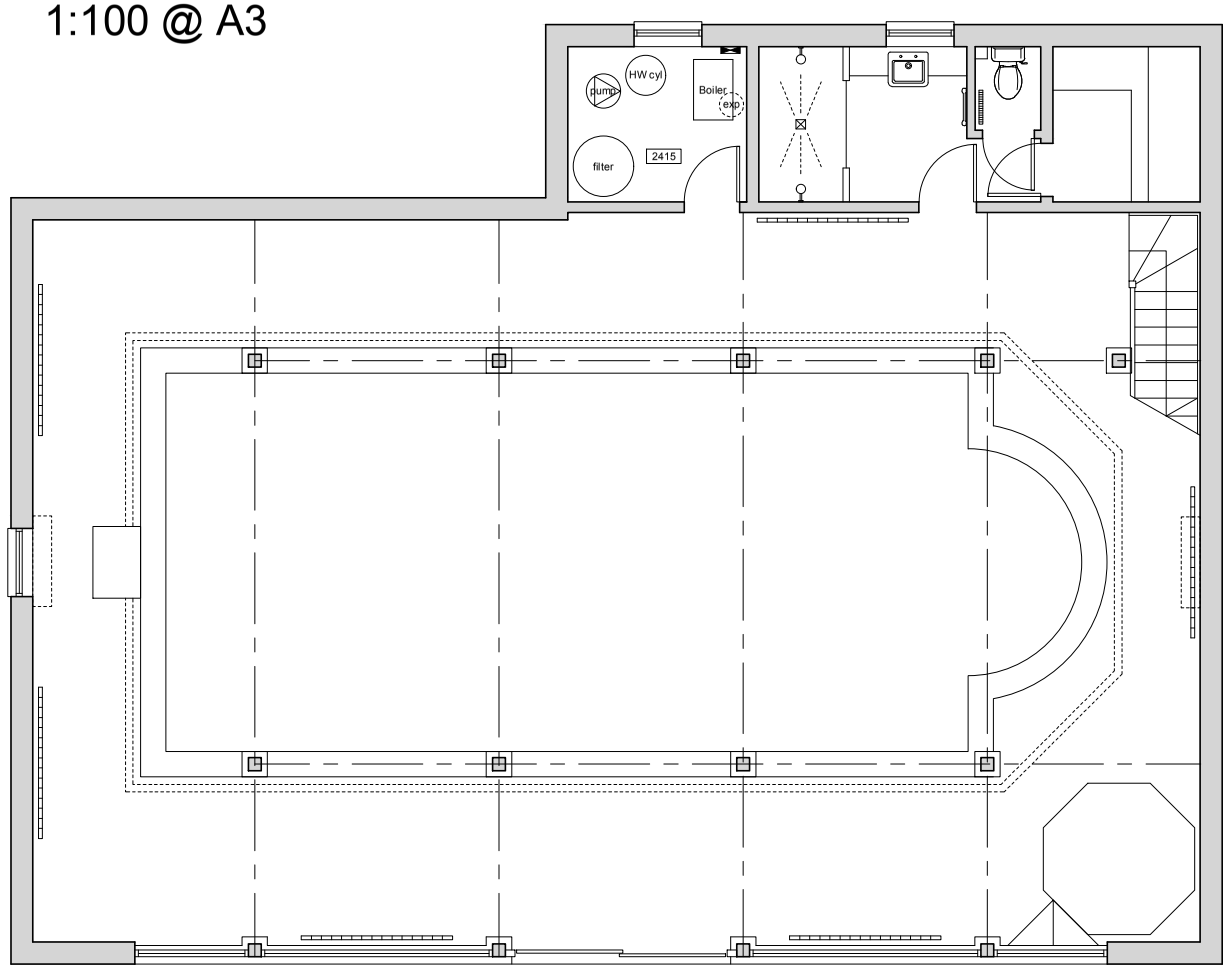

Proposed Ground Floor Plan
1:100 @ A3

Rev A. Minor amendments. 12.11.25

client	project	drawing	date	drawn	drawing no	revision
Sarah & Nick Rock	The Pool House Bucks Cottage Rudgwick, RH12 3BJ	Proposed Plans	Sept 25	pd	0434 / 110	A
			scale 1:100 @ A3		CAD file name:	

No dimensions to be scaled from drawing except for planning purposes. The contractor should check all dimensions on site.

Peter Davey Ltd
architectural services
49 Park Drive
Rustington
West Sussex BN16 3DY
Mob: 07941 402217
Email: peterdavey67@btinternet.com