


## 1 Ground Floor - Existing Plan
1 : 50

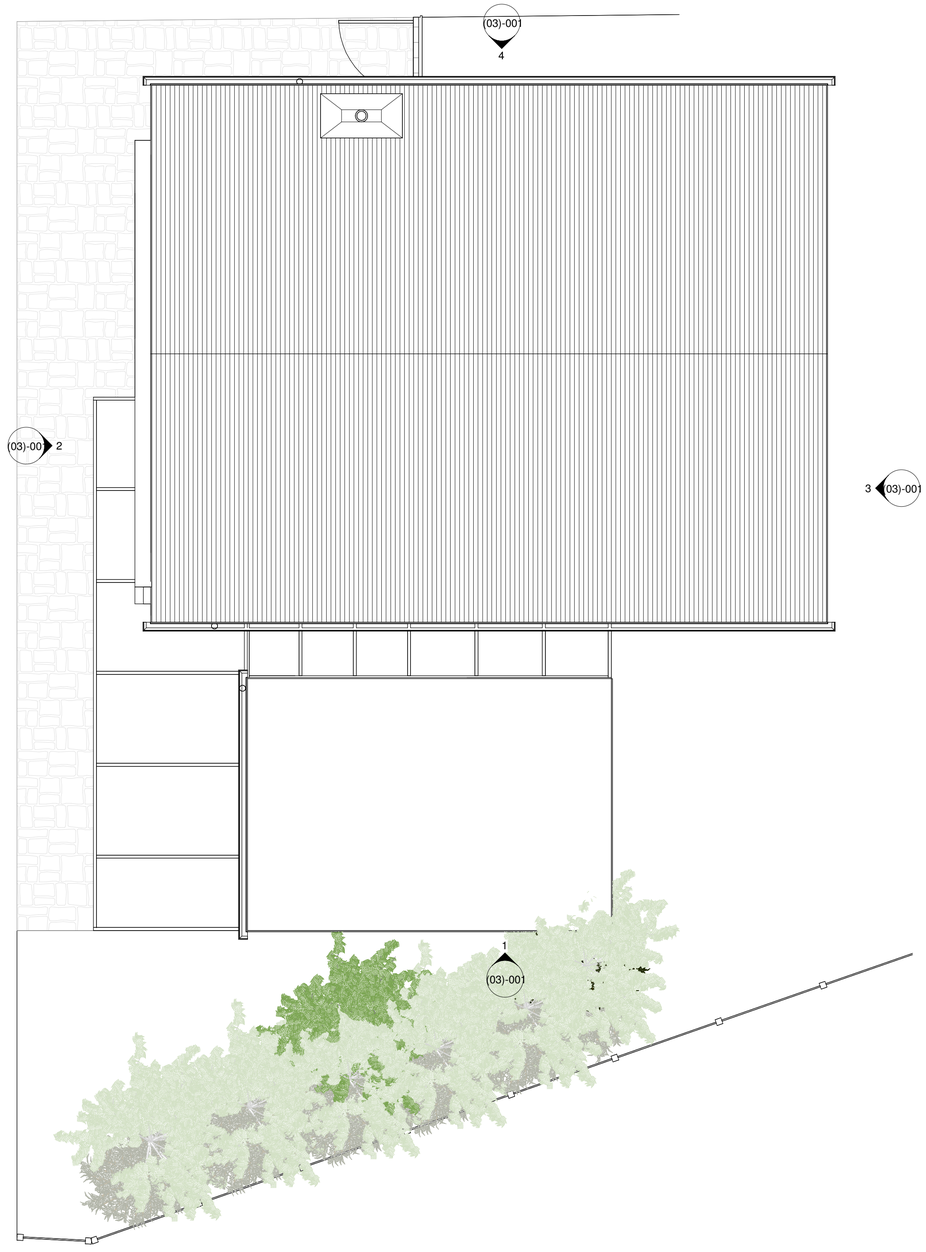


## 2 First Floor - Existing Plan
1 : 50

0 1 m 5 m

| | | | | |
|---|---|---|---|---|
| C | Revision 8 | LDV | LDV | 01/10/26 |
| B | Revision 2 | LDV | LDV | 03/06/26 |
| A | Revision 1 | LDV | LDV | 21/05/26 |
| rev | description | drawn | checked | date |

revisions

status: PRELIMINARY

This drawing is protected under The Copyright, Designs and Patents Act 1988. This drawing is produced for PLANNING PURPOSES ONLY and is not to be used for construction.

**LDV Architecture**
39 PLOVERS ROAD
HORSHAM, WEST SUSSEX
RH13 5PD

TELEPHONE + 44 (0)1403 541 586

EMAIL INFO@LDVARCHITECTURE.CO.UK

client: Mr & Mrs RIDGLEY

project: 25 GREENFIELDS WAY

title: EXISTING PLANS

scale: 1 : 50 @ A1

date: 21/05/26

drawn: LDV

checked: LDV

job no: P2614

drawing no: (02)-001

revision: C