

1 East Elevation - Proposed
1 : 50



2 West Elevation - Proposed
1 : 50

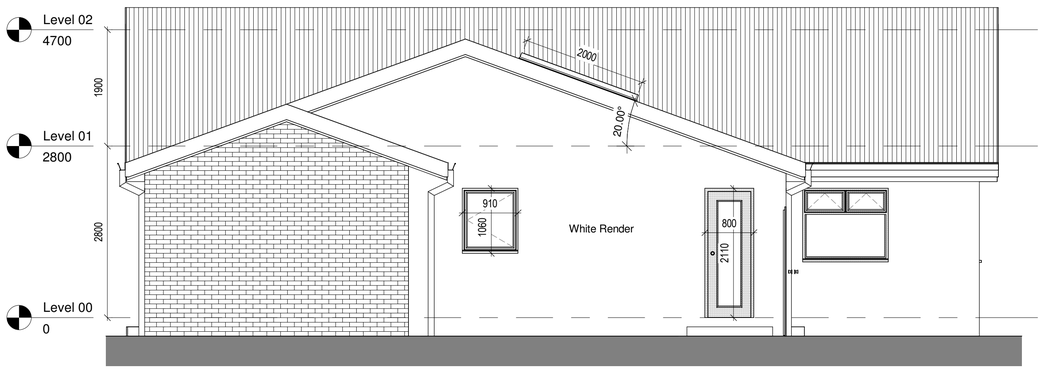

3 North Elevation - Proposed
1 : 50

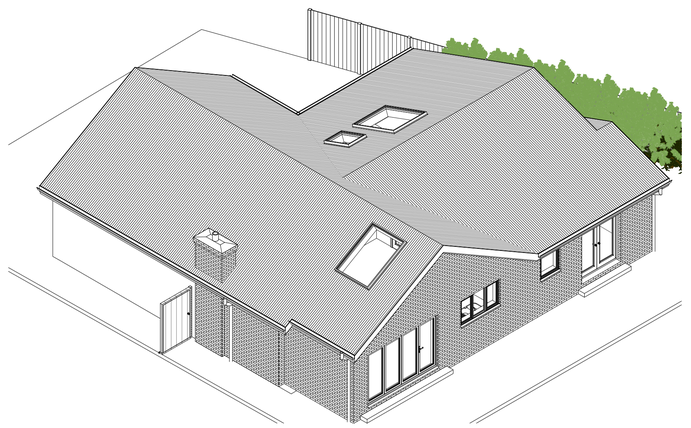

5 3D - Proposed

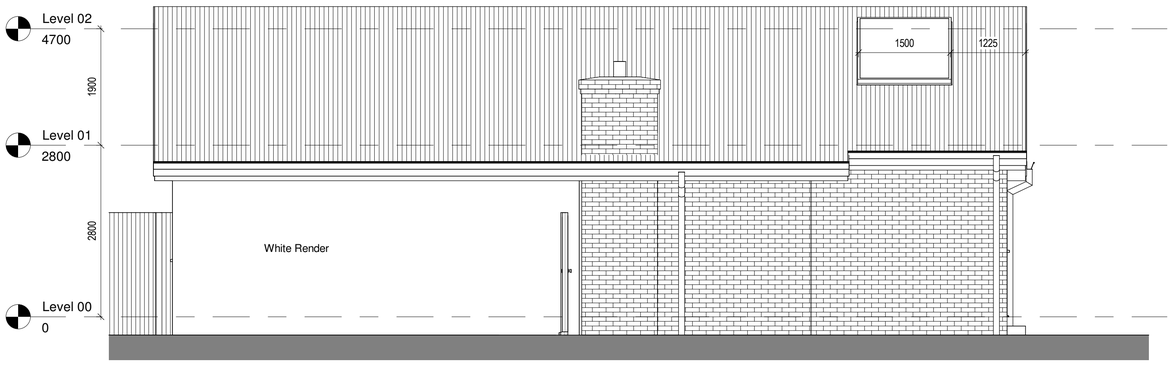

4 South Elevation - Proposed
1 : 50

0 1 m 5 m

rev	description	drawn	checked	date
E	Revision 8	LDV	LDV	01/10/26
D	Revision 4	LDV	LDV	04/06/26
C	Revision 3	LDV	LDV	04/06/26
B	Revision 2	LDV	LDV	03/06/26
A	Revision 1	LDV	LDV	21/05/26

revisions

status: PRELIMINARY

This drawing is protected under The Copyright, Designs and Patents Act 1988. This drawing is produced for PLANNING PURPOSES ONLY and is not to be used for construction.

LDV Architecture
39 PLOVERS ROAD
HORSHAM, WEST SUSSEX
RH13 5PD

TELEPHONE + 44 (0)1403 541 586
EMAIL INFO@LDVARCHITECTURE.CO.UK

client: Mr & Mrs RIDGLEY

project: 25 GREENFIELDS WAY

title: PROPOSED ELEVATIONS

scale: 1 : 50 @ A1

date: 22/05/26

drawn: LDV

checked: LDV

job no: P2614

drawing no: (08)-001

revision: E