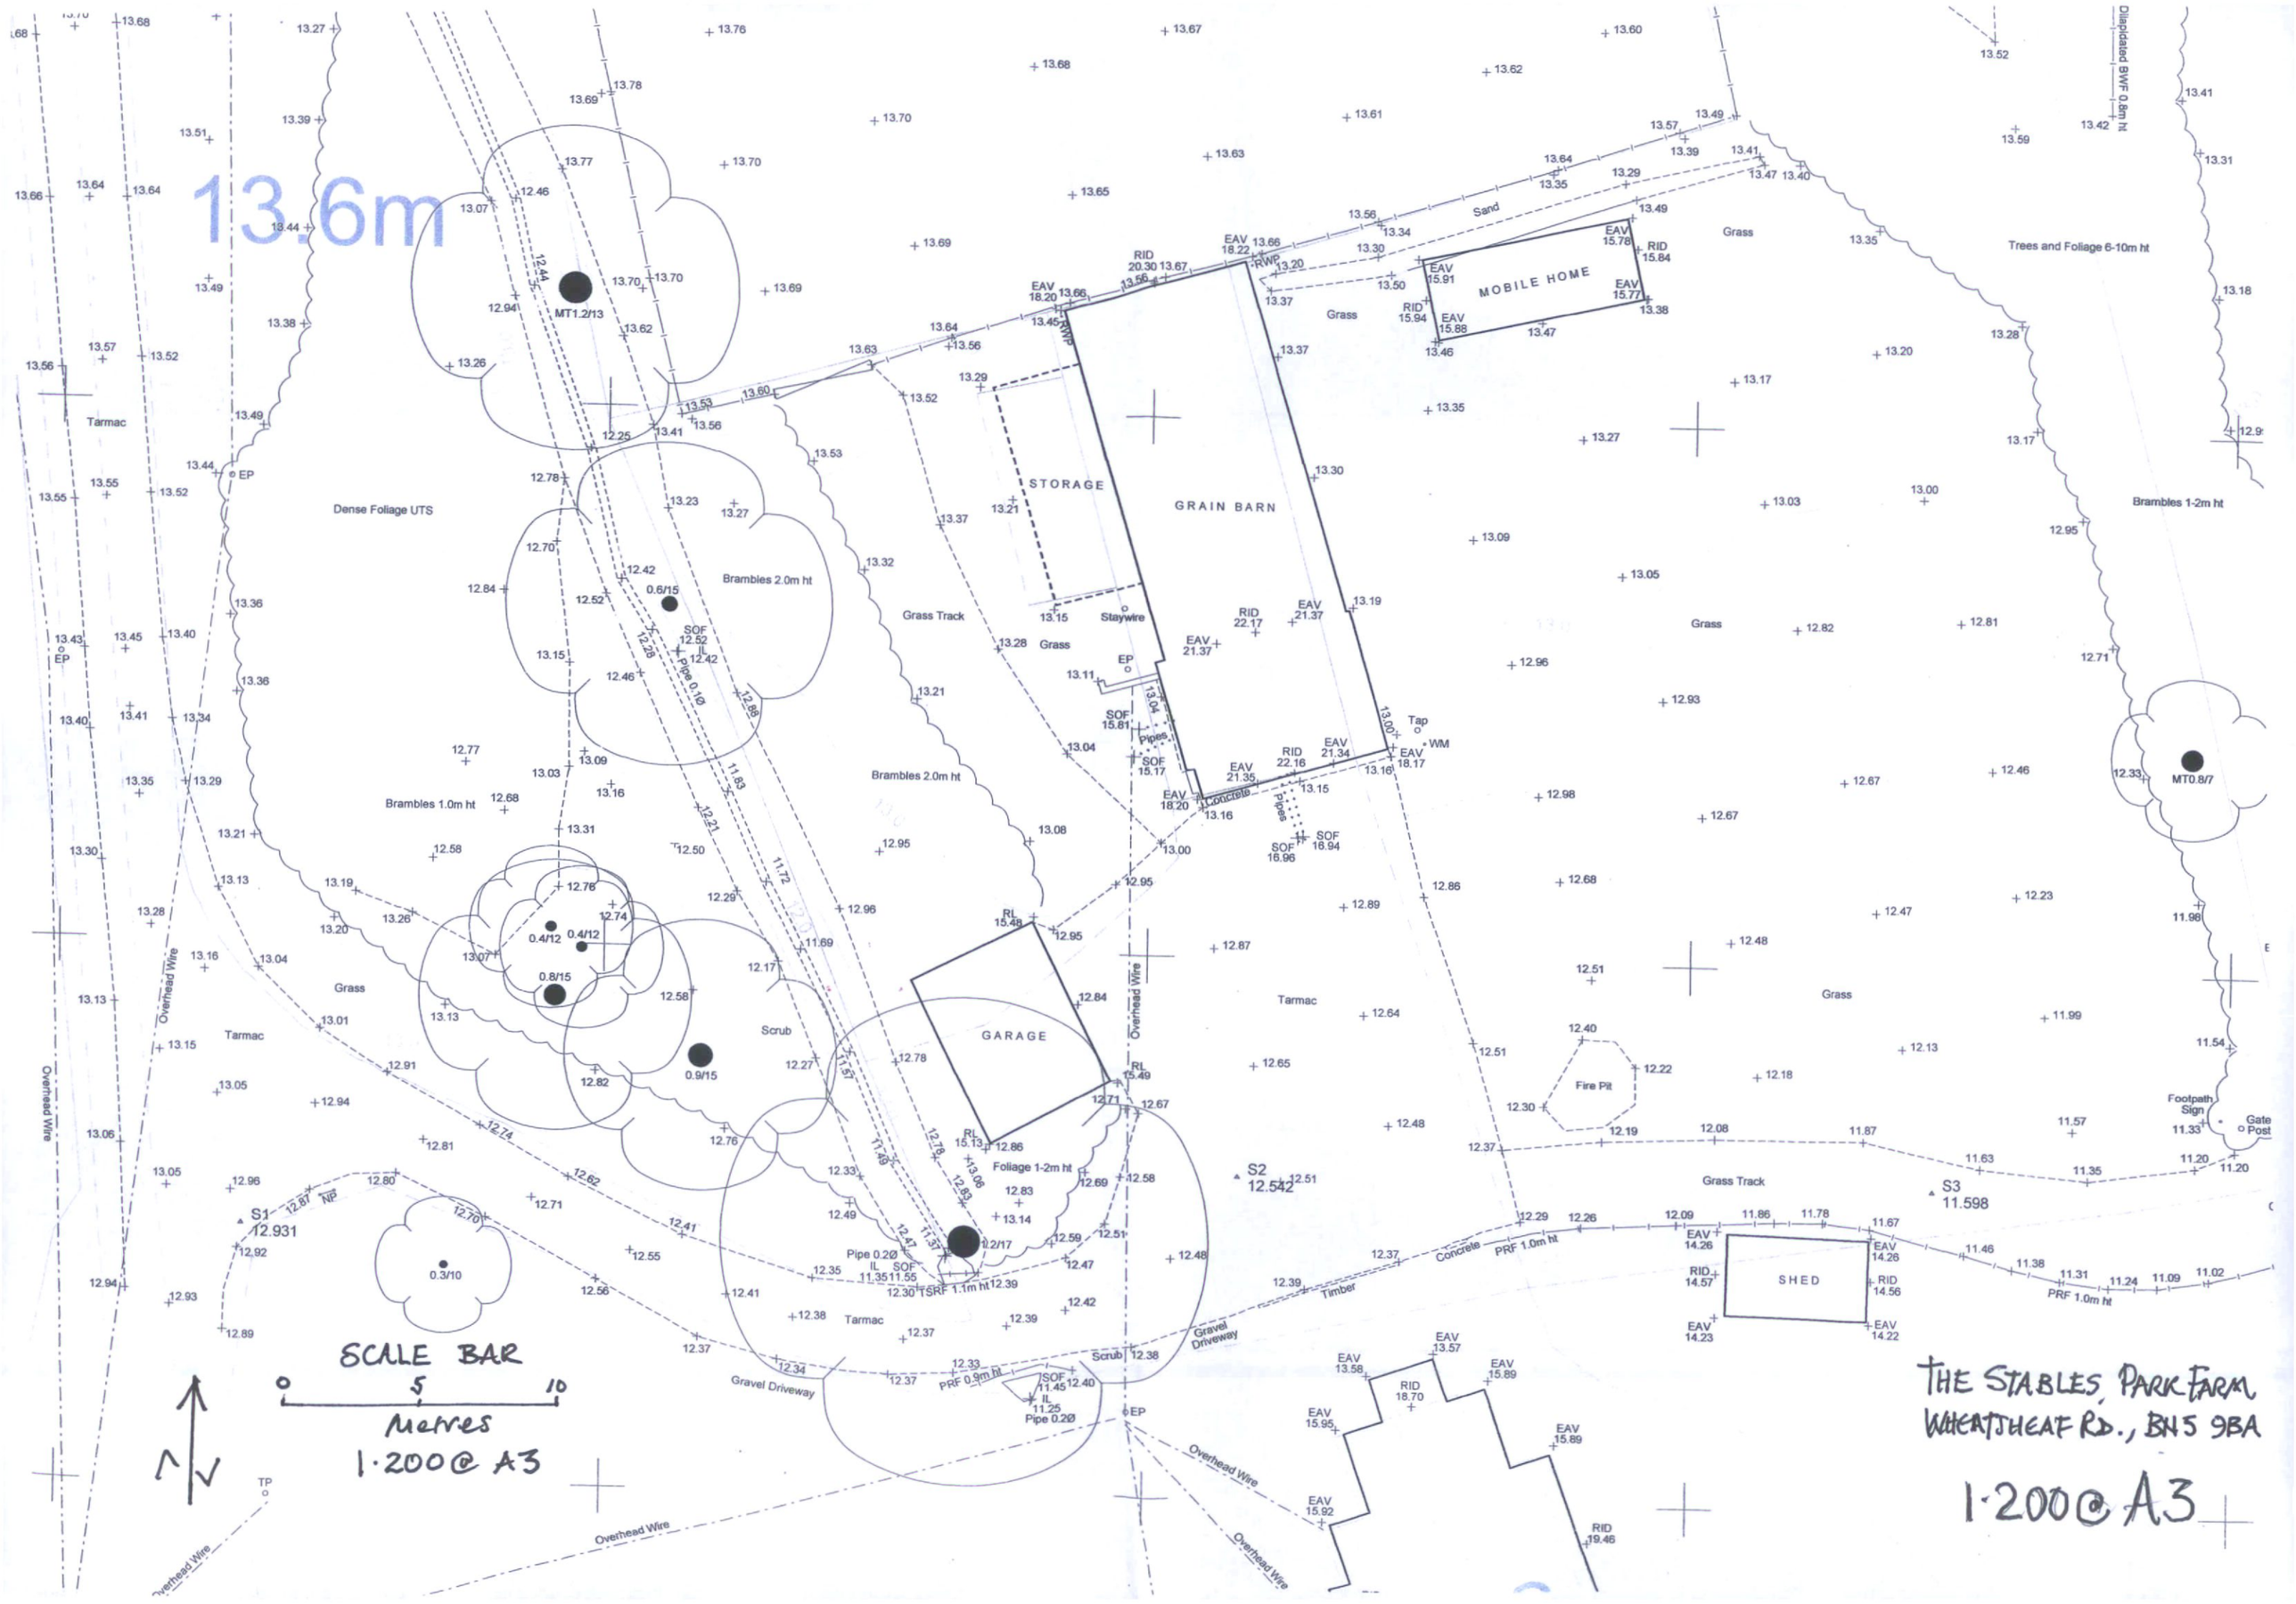
13.6m
MT1.2/13
Dense Foliage UTS
Tarmac
Brambles 2.0m ht
Brambles 1.0m ht
Grass Track
STORAGE
GRAIN BARN
MOBILE HOME
Sand
Grass
Trees and Foliage 6-10m ht
Brambles 1-2m ht
Dilapidated BWF 0.8m ht
MT0.8/7
GARAGE
Scrub
Foliage 1-2m ht
Fire Pit
Footpath Sign
Gate Post
SHED
Gravel Driveway
Timber
Concrete
PRF 1.0m ht
PRF 0.9m ht
Overhead Wire
Pipe 0.1Ø
Pipe 0.2Ø
Staywire
Pipes
Tap
WM
S1 12.931
S2 12.542
S3 11.598
SCALE BAR
0 5 10
Metres
1:200@ A3
THE STABLES, PARK FARM
WHEATSHEAF RD., BN5 9BA
1:200@ A3