General Notes:

No dimensions to be scaled from drawing except for planning purposes.

The contractor should check all dimensions on site.

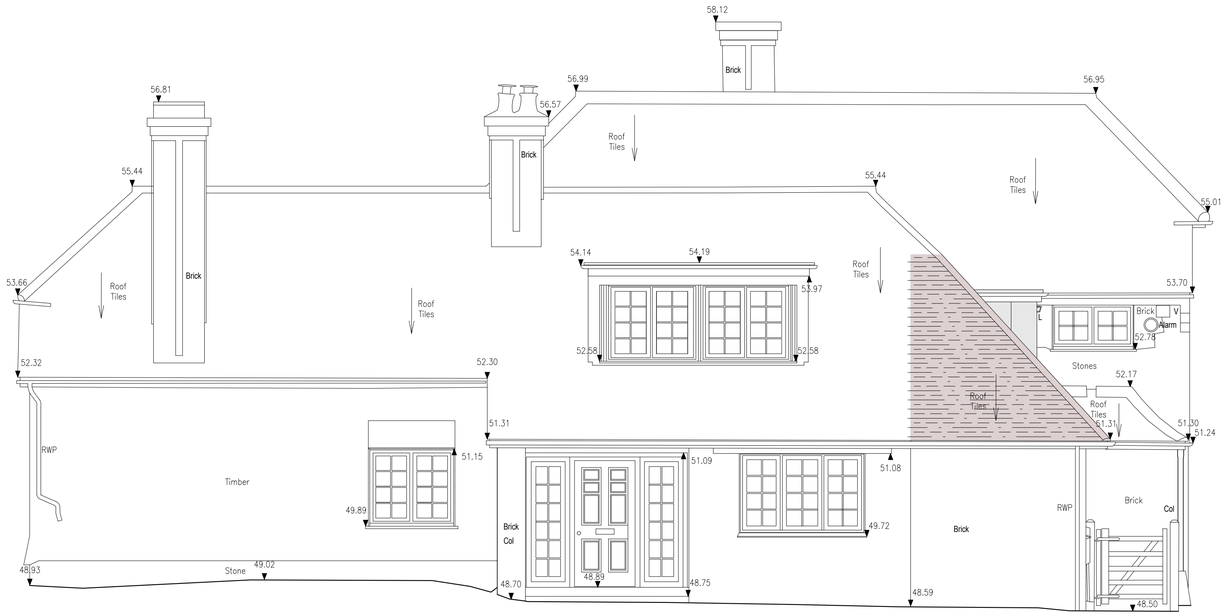

48.00m Above Arbitrary Datum

ELEVATION 1

Proposed East Elevation (side)
1:50 @ A1



48.00m Above Arbitrary Datum

ELEVATION 2

Proposed North Elevation (rear)
1:50 @ A1

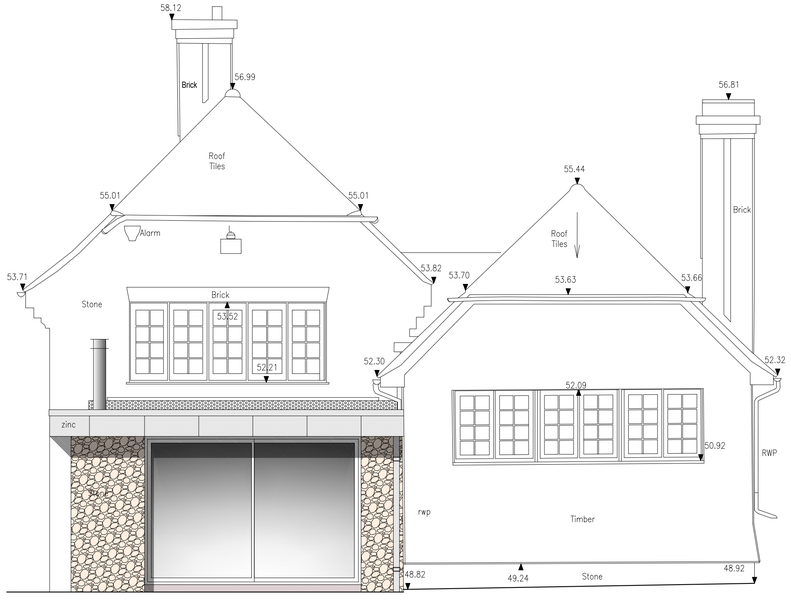

48.00m Above Arbitrary Datum

ELEVATION 4

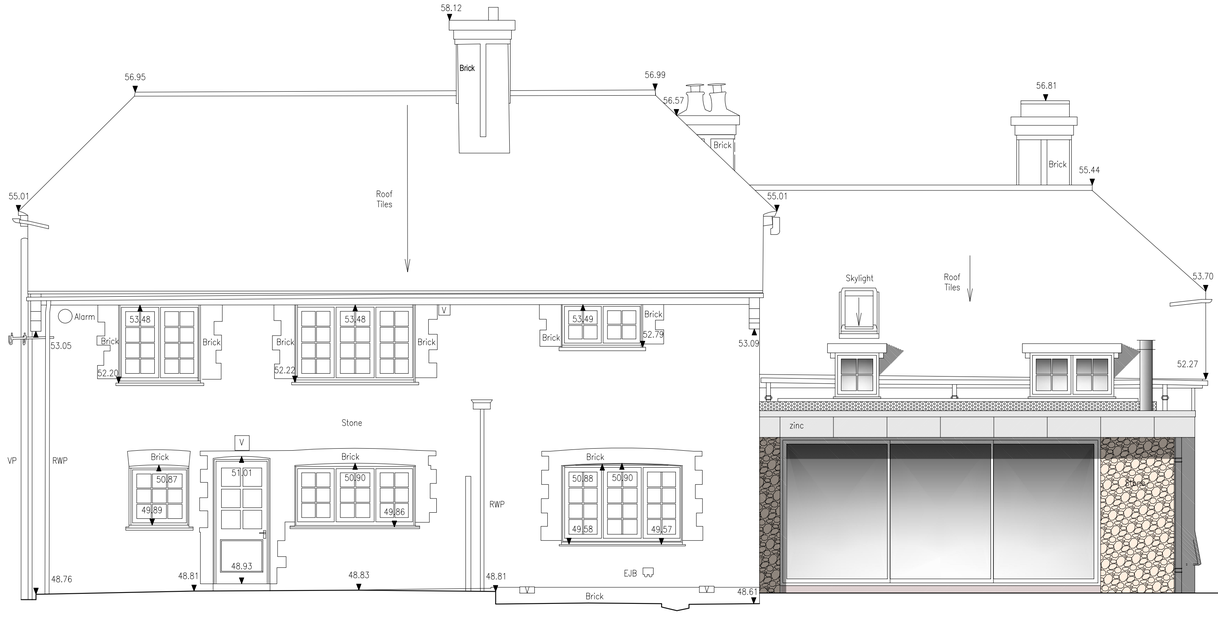

48.00m Above Arbitrary Datum

ELEVATION 6

ELEVATION 3

ELEVATION 5

Proposed South Elevation (front)
1:50 @ A1

Proposed West Elevation (side)
1:50 @ A1

0m 1.0m 2.0m 3.0m 4.0m 5.0m

Revision	Date	Amendment
Rev B.	31.08.26	Footprint reduced.
Rev A.	04.08.26	Change to fenestration and roof design.

Peter Davey Ltd
architectural services
49 Park Drive
Rustington
West Sussex BN16 3DY
Mob: 07941 402217
Email: peterdavey67@btinternet.com

Client
Ulrich Hansen

Project
Extensions at
Glebe Barn
Old Rectory Lane
Pulborough, RH20 2AF

Drawing Title
Proposed Elevations

Drawn: pd
Date: Jun 26

Scale: 1:50 @ A1 (1:100 @ A3)

Drawing Number: 0475 / 103
Revision: B