General Notes:

No dimensions to be scaled from drawing except for planning purposes.

The contractor should check all dimensions on site.

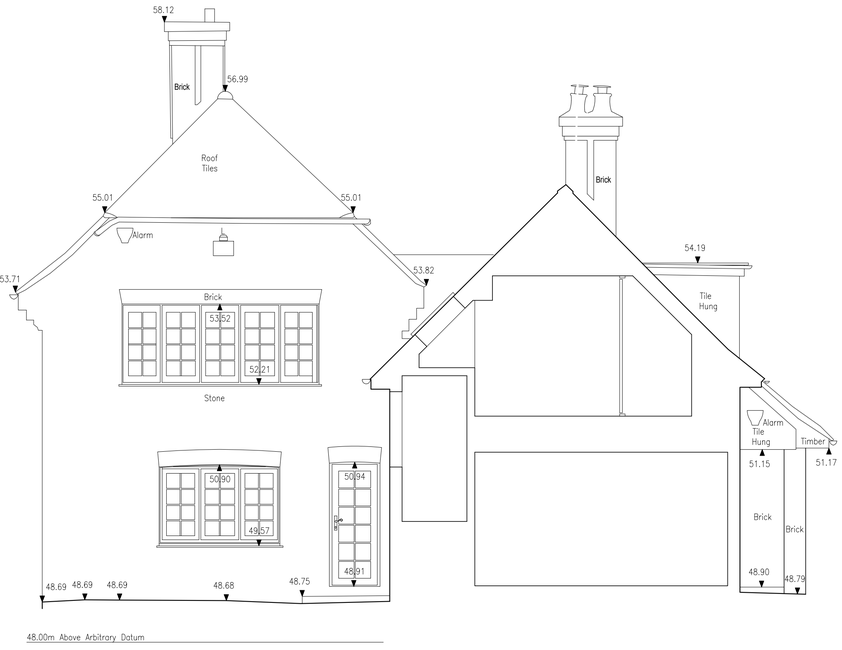

ELEVATION 4

Existing South Elevation (front cutaway)
1:50 @ A1

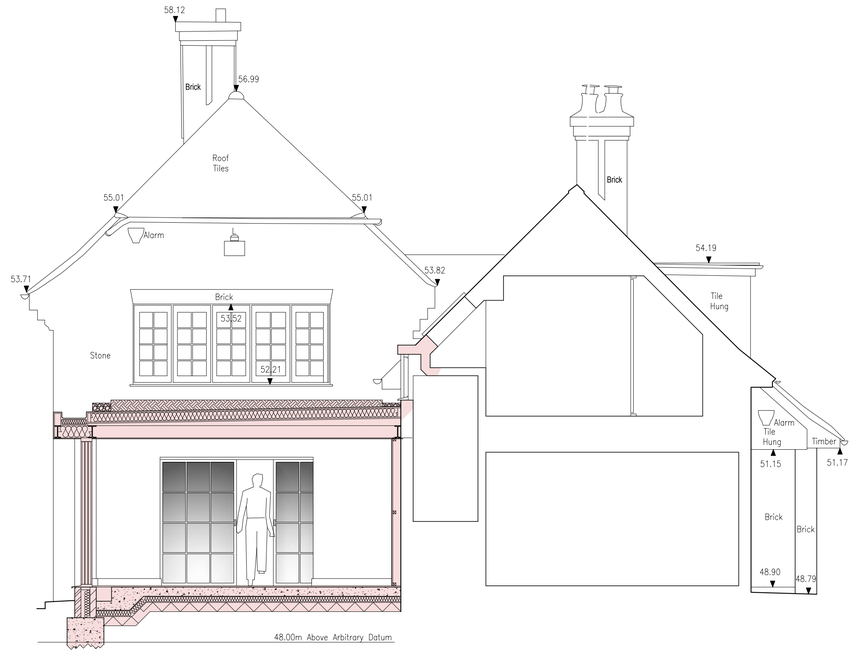

ELEVATION 4

Proposed South Elevation (front cutaway)
1:50 @ A1

0m 1.0m 2.0m 3.0m 4.0m 5.0m

Rev	Date	Amendment
Rev C.	31.08.26	Reduce footprint.
Rev B.	04.08.26	Internal column removed. Beam added over sliding door.
Rev A.	04.08.26	Change to fenestration and roof design.

Peter Davey Ltd
architectural services
49 Park Drive
Rustington
West Sussex BN16 3DY
Mob: 07941 402217
Email: peterdavey67@btinternet.com

Client: Ulrich Hansen

Project: Extensions at
Glebe Barn
Old Rectory Lane
Pulborough, RH20 2AF

Drawing Title: Cutaway Elevation - Existing & Proposed

Drawn: pd

Date: Jun 26

Scale: 1:50 @ A1 (1:100 @ A3)

Drawing Number: 0475 / 104

Revision: C