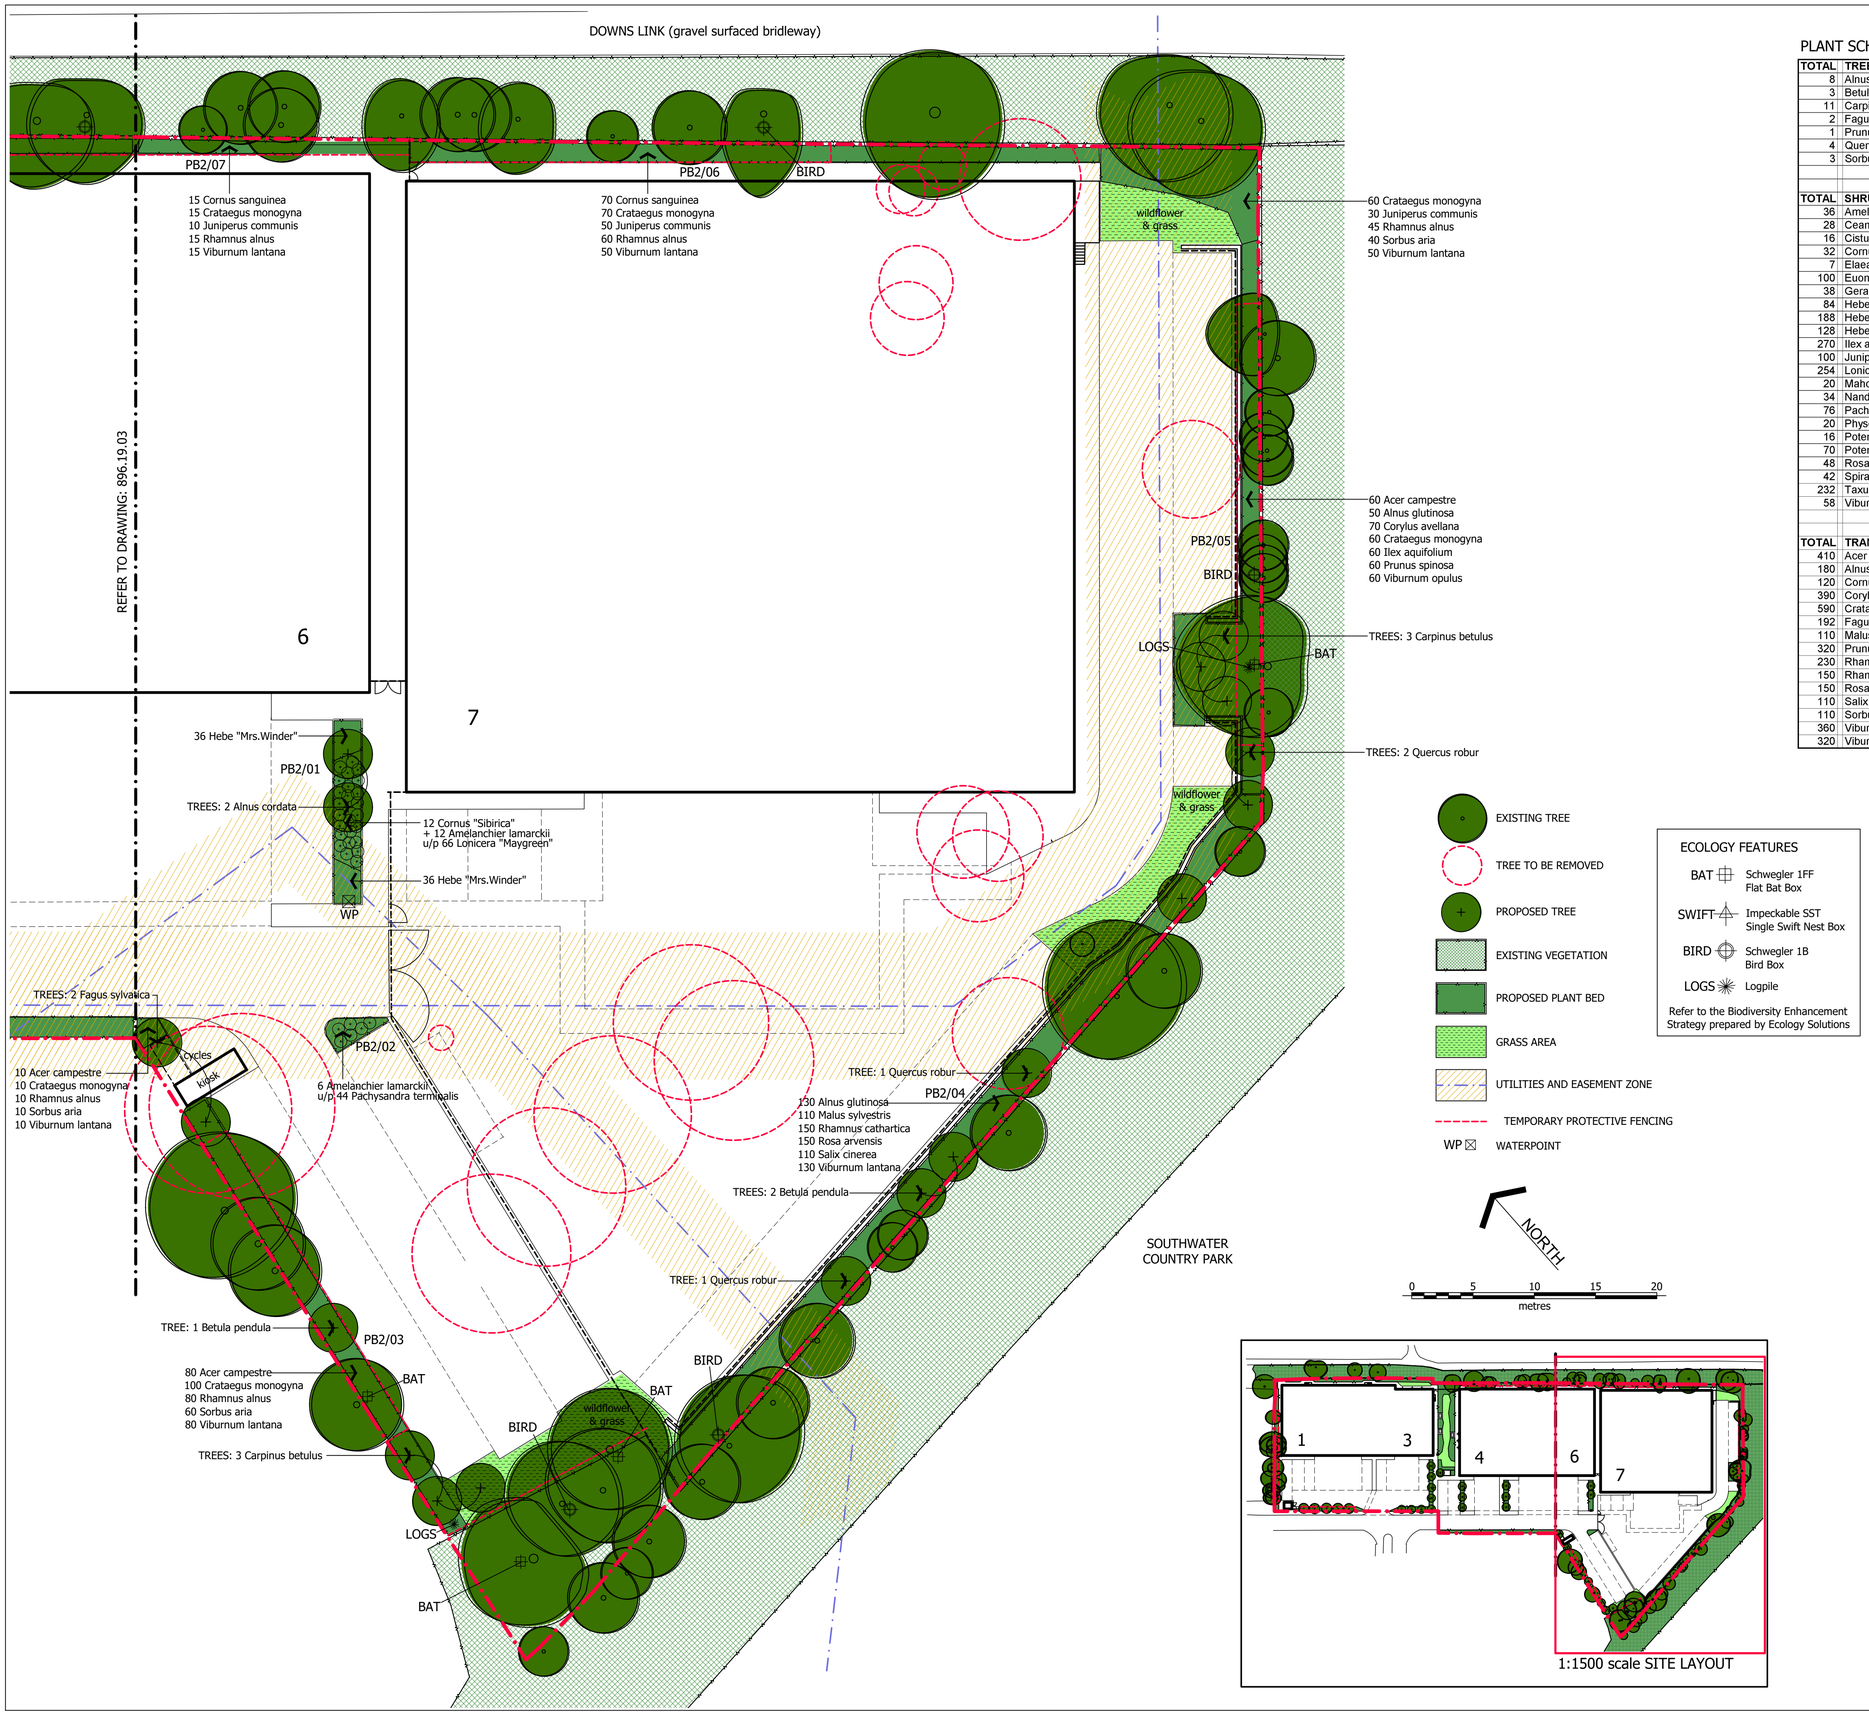


PLANT SCHEDULES

TOTAL	TREES	SIZE (girth)	FORM	SUPPORT	TREEPIT
8	Alnus cordata	20-25	Clear Stem	Triple	1.2x1.2x0.9m deep
3	Betula pendula	18-20	Clear Stem	Triple	1.0x1.0x0.9m deep
11	Carpinus betulus	18-20	Clear Stem	Triple	1.0x1.0x0.9m deep
2	Fagus sylvatica	16-18	Feathered	Oblique	1.0x1.0x0.75m deep
1	Prunus "Snow Goose"	20-25	Clear Stem	Triple	1.2x1.2x0.9m deep
4	Quercus robur	16-18	Feathered	Oblique	1.0x1.0x0.75m deep
3	Sorbus aria "Majestica"	20-25	Clear Stem	Triple	1.2x1.2x0.9m deep

TOTAL	SHRUBS	SIZE (cm)	POT (litre)	COMMENTS
36	Amelanchier lamarckii	100-120	10.0	Minimum 3 basal breaks
28	Ceanothus thyrsiflorus "Repens"	30-40	3.0	
16	Cistus corbariensis	30-40	3.0	
32	Cornus "Sibirica"	80-100	10.0	Minimum 3 basal breaks
7	Elaeagnus "Limelight"	40-60	5.0	
100	Euonymus jap. "Ovatus Aureus"	40-60	5.0	Hedge plants
38	Geranium mac. "Ingwersens Var."	-	2.0	Herbaceous
84	Hebe "Midsummer Beauty"	30-40	3.0	
188	Hebe "Mrs.Winder"	30-40	3.0	
128	Hebe "Wiri Charm"	30-40	3.0	
270	Ilex aquifolium	40-60	2.0	
100	Juniperus communis	30-40	3.0	
254	Lonicera "Maygreen"	30-40	3.0	
20	Mahonia aquifolium	30-40	3.0	
34	Nandina "Firepower"	30-40	3.0	
76	Pachysandra terminalis	30-40	3.0	
20	Physocarpus "Diabolo"	40-60	5.0	
18	Potentilla "Elizabeth"	30-40	3.0	
70	Potentilla "Red Ace"	30-40	3.0	
48	Rosa "Kent"	-	2.0	
42	Spiraea "Goldflame"	30-40	3.0	
232	Taxus baccata	60-80	5.0	Hedge plants
58	Viburnum davidii	30-40	3.0	

TOTAL	TRANSPLANTS	SIZE (cm)	TYPE	COMMENTS
410	Acer campestre	60-80	1+1	All transplants to be fully
180	Alnus glutinosa	60-80	1+1	furnished with laterals
120	Cornus sanguinea	40-60	1+1	
390	Corylus avellana	40-60	1+1	
590	Crataegus monogyna	60-80	1+1	
192	Fagus sylvatica	60-80	1+1	
110	Malus sylvestris	60-80	1+1	
320	Prunus spinosa	60-80	1+1	
230	Rhamnus alnus	40-60	1+1	
150	Rhamnus cathartica	40-60	1+1	
150	Rosa arvensis	40-50	1+0	
110	Salix cinerea	60-80	0/1	
110	Sorbus aria	60-80	1+1	
360	Viburnum lantana	40-60	1+1	
320	Viburnum opulus	40-60	1+1	

PLANTING SCHEME ESTABLISHMENT
The waterpoints will provide initial watering for plant establishment.
All specified planting is restricted to contextually appropriate species that, once established, can rely solely on precipitation, during all seasons of the year.

EXISTING TREE
TREE TO BE REMOVED
PROPOSED TREE
EXISTING VEGETATION
PROPOSED PLANT BED
GRASS AREA
UTILITIES AND EASEMENT ZONE
TEMPORARY PROTECTIVE FENCING
WP ☒ WATERPOINT

ECOLOGY FEATURES

BAT	Schwegler 1FF Flat Bat Box
SWIFT	Impeckable SST Single Swift Nest Box
BIRD	Schwegler 1B Bird Box
LOGS	Logpile

Refer to the Biodiversity Enhancement Strategy prepared by Ecology Solutions

NORTH
0 5 10 15 20
metres

OUTLINE SPECIFICATION: Refer to Drawing 896.19.03C

A 15-01-24 Sub. Sambucus for Viburnum Lantana/ Amend PB 2/05
B 03-12-24 BREEAM compliant note
C 01-08-25 Re-locate 3 Hornbeam trees in PB2/05. Amended plant schedules
D 13-08-25 Layout to conform with Site Plan: 4690-C-022-D

Chancerygate

SOUTHWATER BUSINESS PARK

PLANTING LAYOUT- EAST

Scale 1:250 @ A1
Date NOVEMBER 2023
Drawing 896.29.03
Revision D

TERRY ANDERSON LANDSCAPE ARCHITECTS
54 Kenilworth Avenue . Wimbledon . London SW19 7LW Tel: 020-8947 6859
info@terryanderson.co.uk