
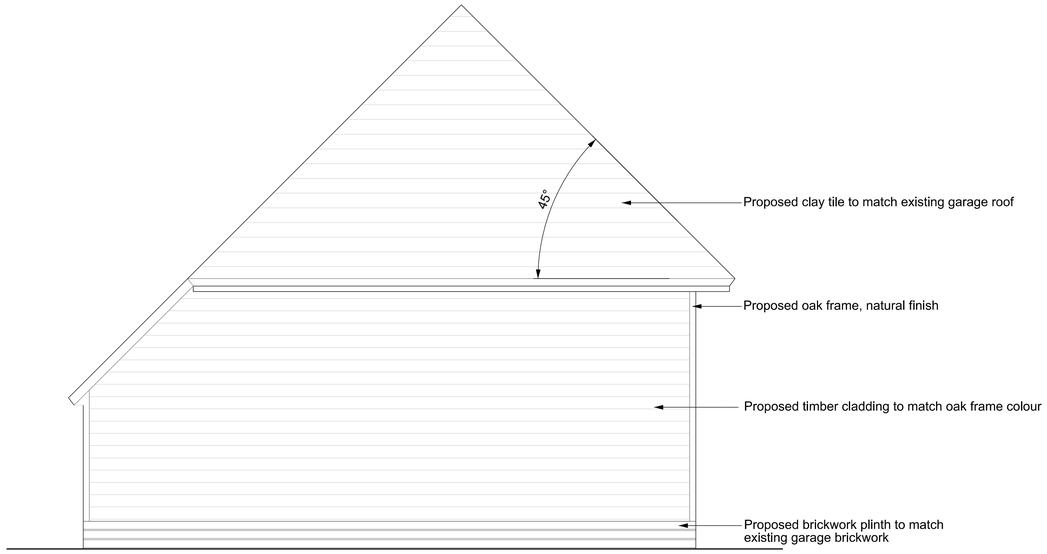


04

SIDE ELEVATION

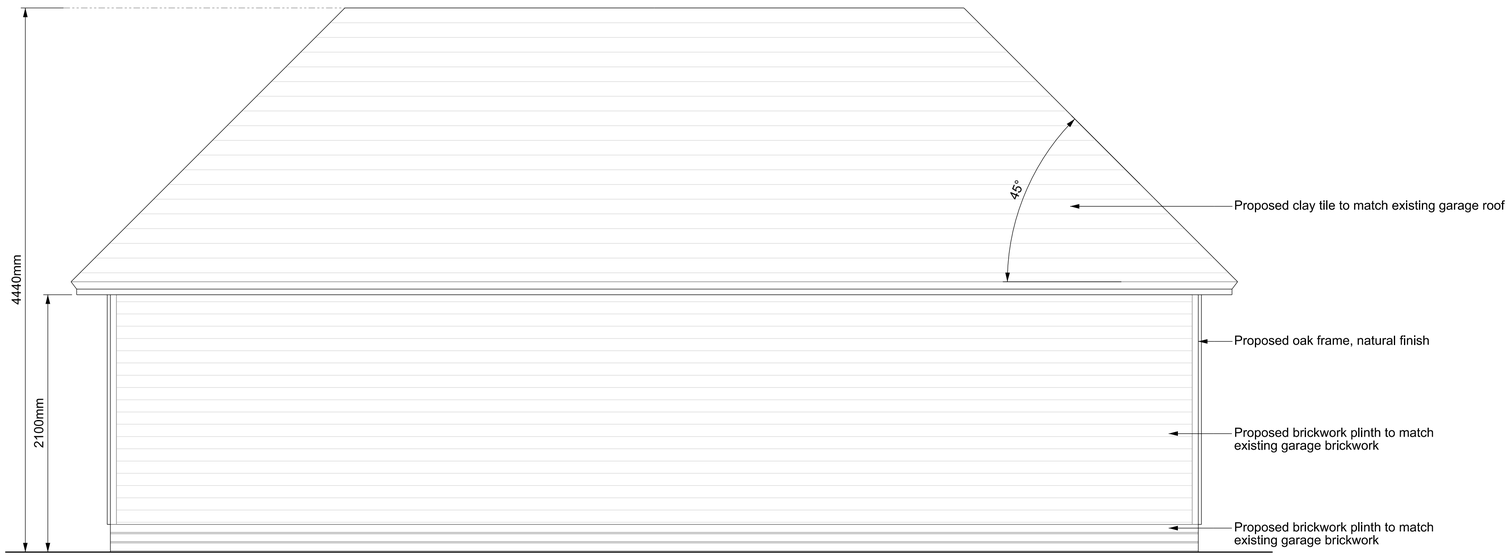

03

REAR ELEVATION

ALL DIMENSIONS TO BE CHECKED ON SITE. DO NOT SCALE FROM DRAWINGS.

Existing Fabric

Proposed Fabric

0 1 2m

revision	date	
-	07.11.2024	Issue for comment
A	20.12.24	Updated annotation
B	17.01.25	Updated roof pitch

Andrew Paine Architecture
T 020 7207 5898
E studio@aparchitecture.co.uk
W www.aparchitecture.co.uk

job title

SWAINS COTTAGE

drawing title

PROPOSED CAR PORT
Elevations

scale	status
1:25 at A1; 1:50 at A3	FOR PLANNING

project	drawing	revision
24011	111	B