

FRONT ELEVATION


AS: 53
OPP: 29

* Obscure glazing

SIDE ELEVATION

REAR ELEVATION

SIDE ELEVATION

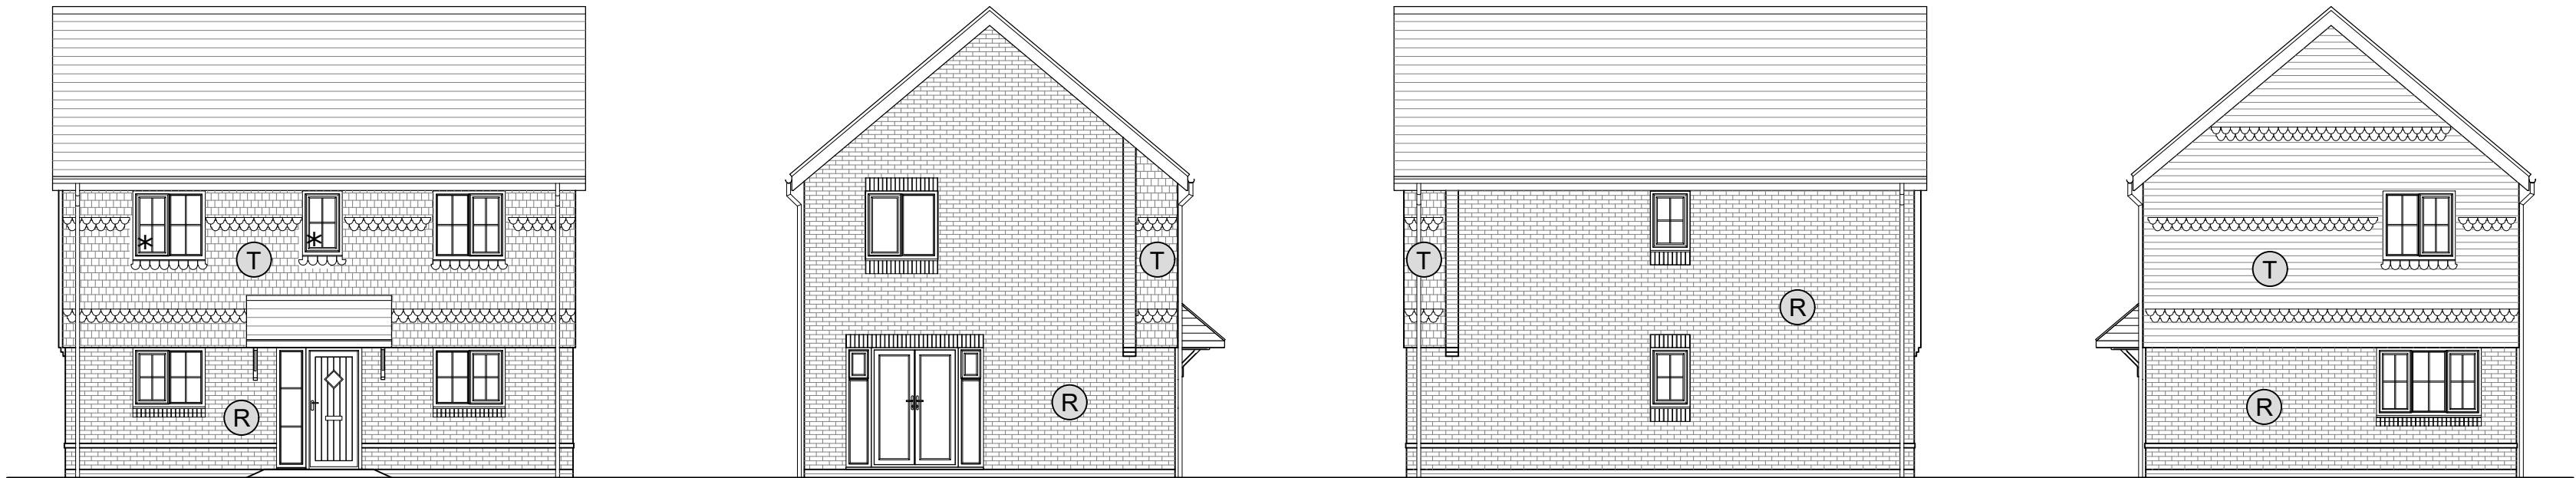

FRONT ELEVATION


AS: 42

* Obscure glazing


SIDE ELEVATION

REAR ELEVATION

SIDE ELEVATION

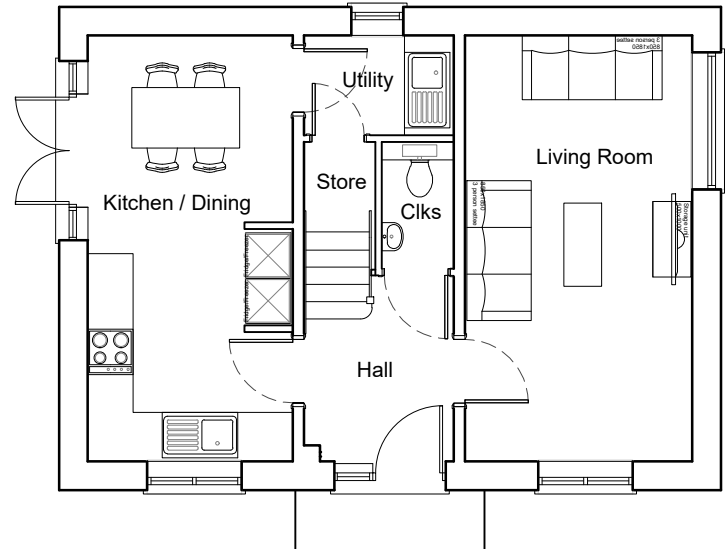

GROUND FLOOR

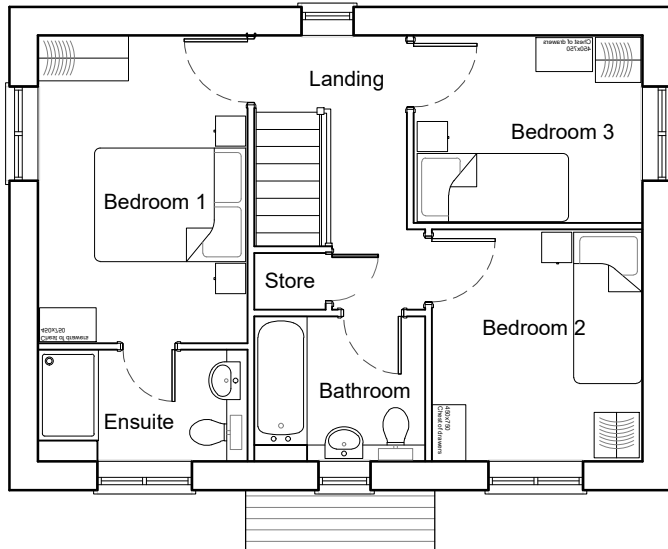

FIRST FLOOR

FACING MATERIALS KEY

- (R)

Red Brick
- (T)

Tile Hanging
- (W)

Weatherboarding

Note: For colours of materials
please refer to the Boundary &
Dwelling Materials Layout
(BDML 01 A)