




FRONT ELEVATION  
As: 36-39

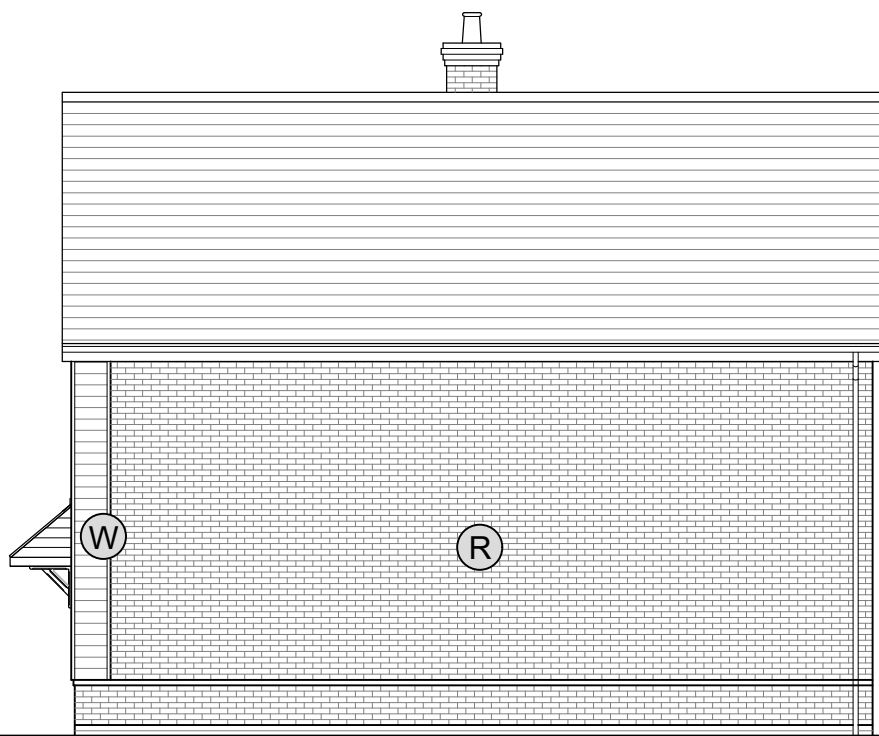


SIDE ELEVATION




REAR ELEVATION



SIDE ELEVATION

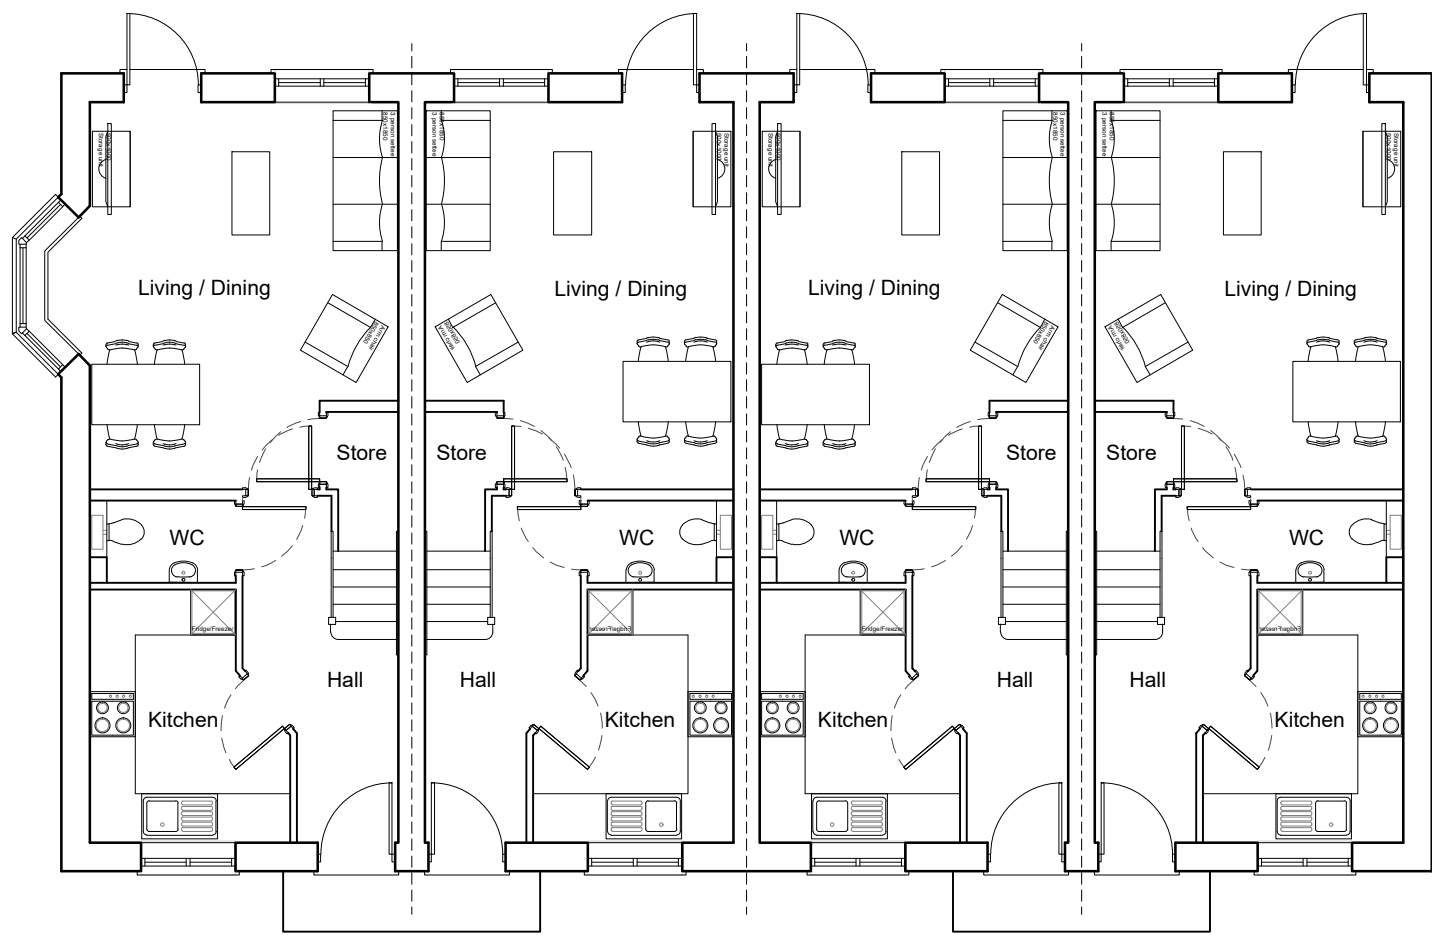

GROUND FLOOR

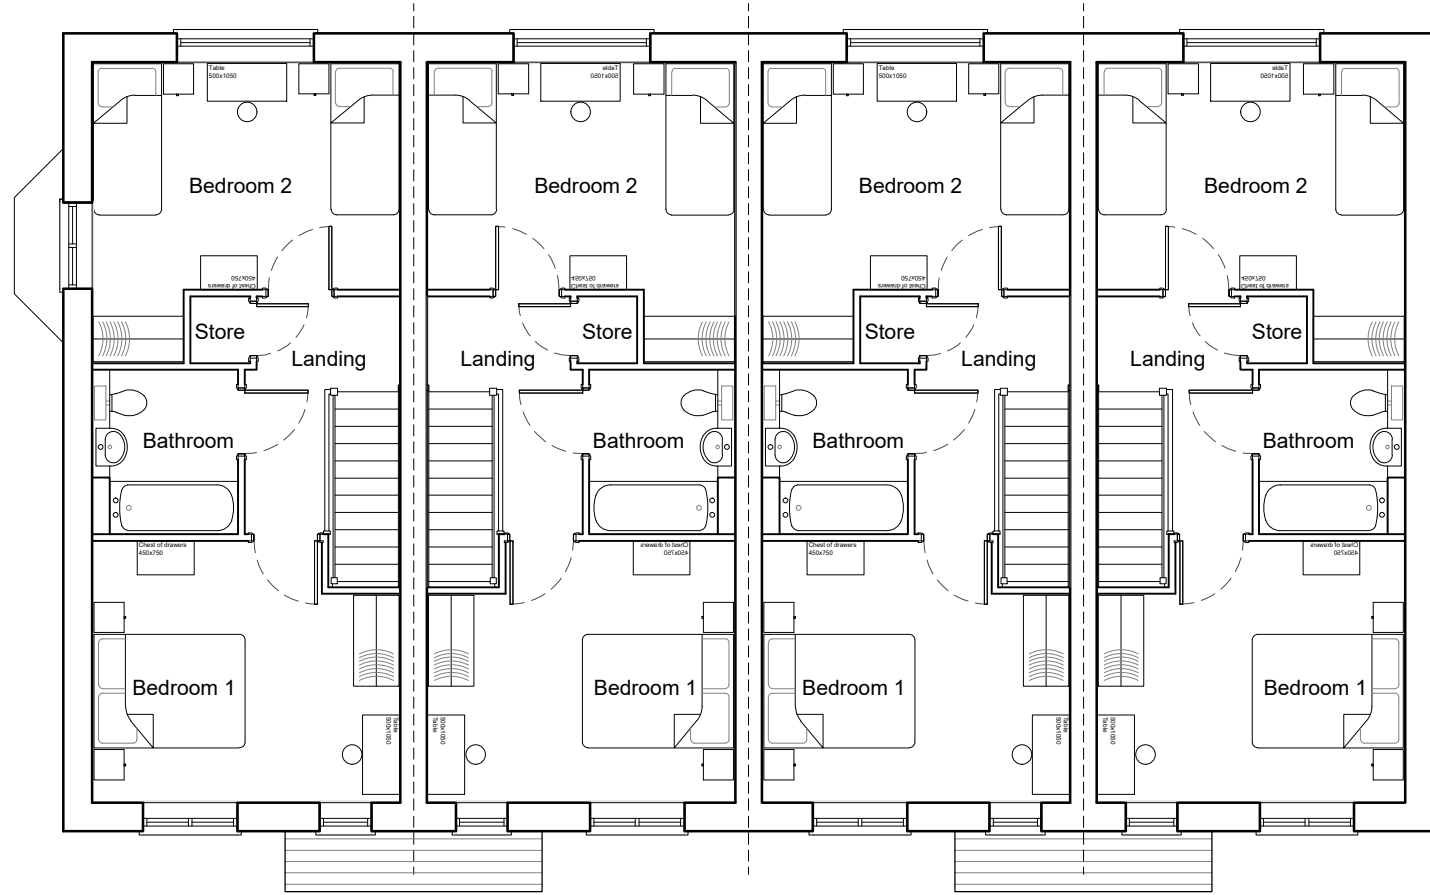

FIRST FLOOR

FACING MATERIALS KEY

- (R)

Red Brick
- (T)

Tile Hanging
- (W)

Weatherboarding

Note: For colours of materials  
please refer to the Boundary &  
Dwelling Materials Layout  
(BDML 01 A)

