


This plan is licensed for reproduction for planning purposes

PLOT
BOUNDARY

PROPOSED
EXTENSION
OUTLINE

EXISTING TREE PLAN KEY

T1 = Eucalyptus 484mmØ
T2 = Fir Tree 500mmØ

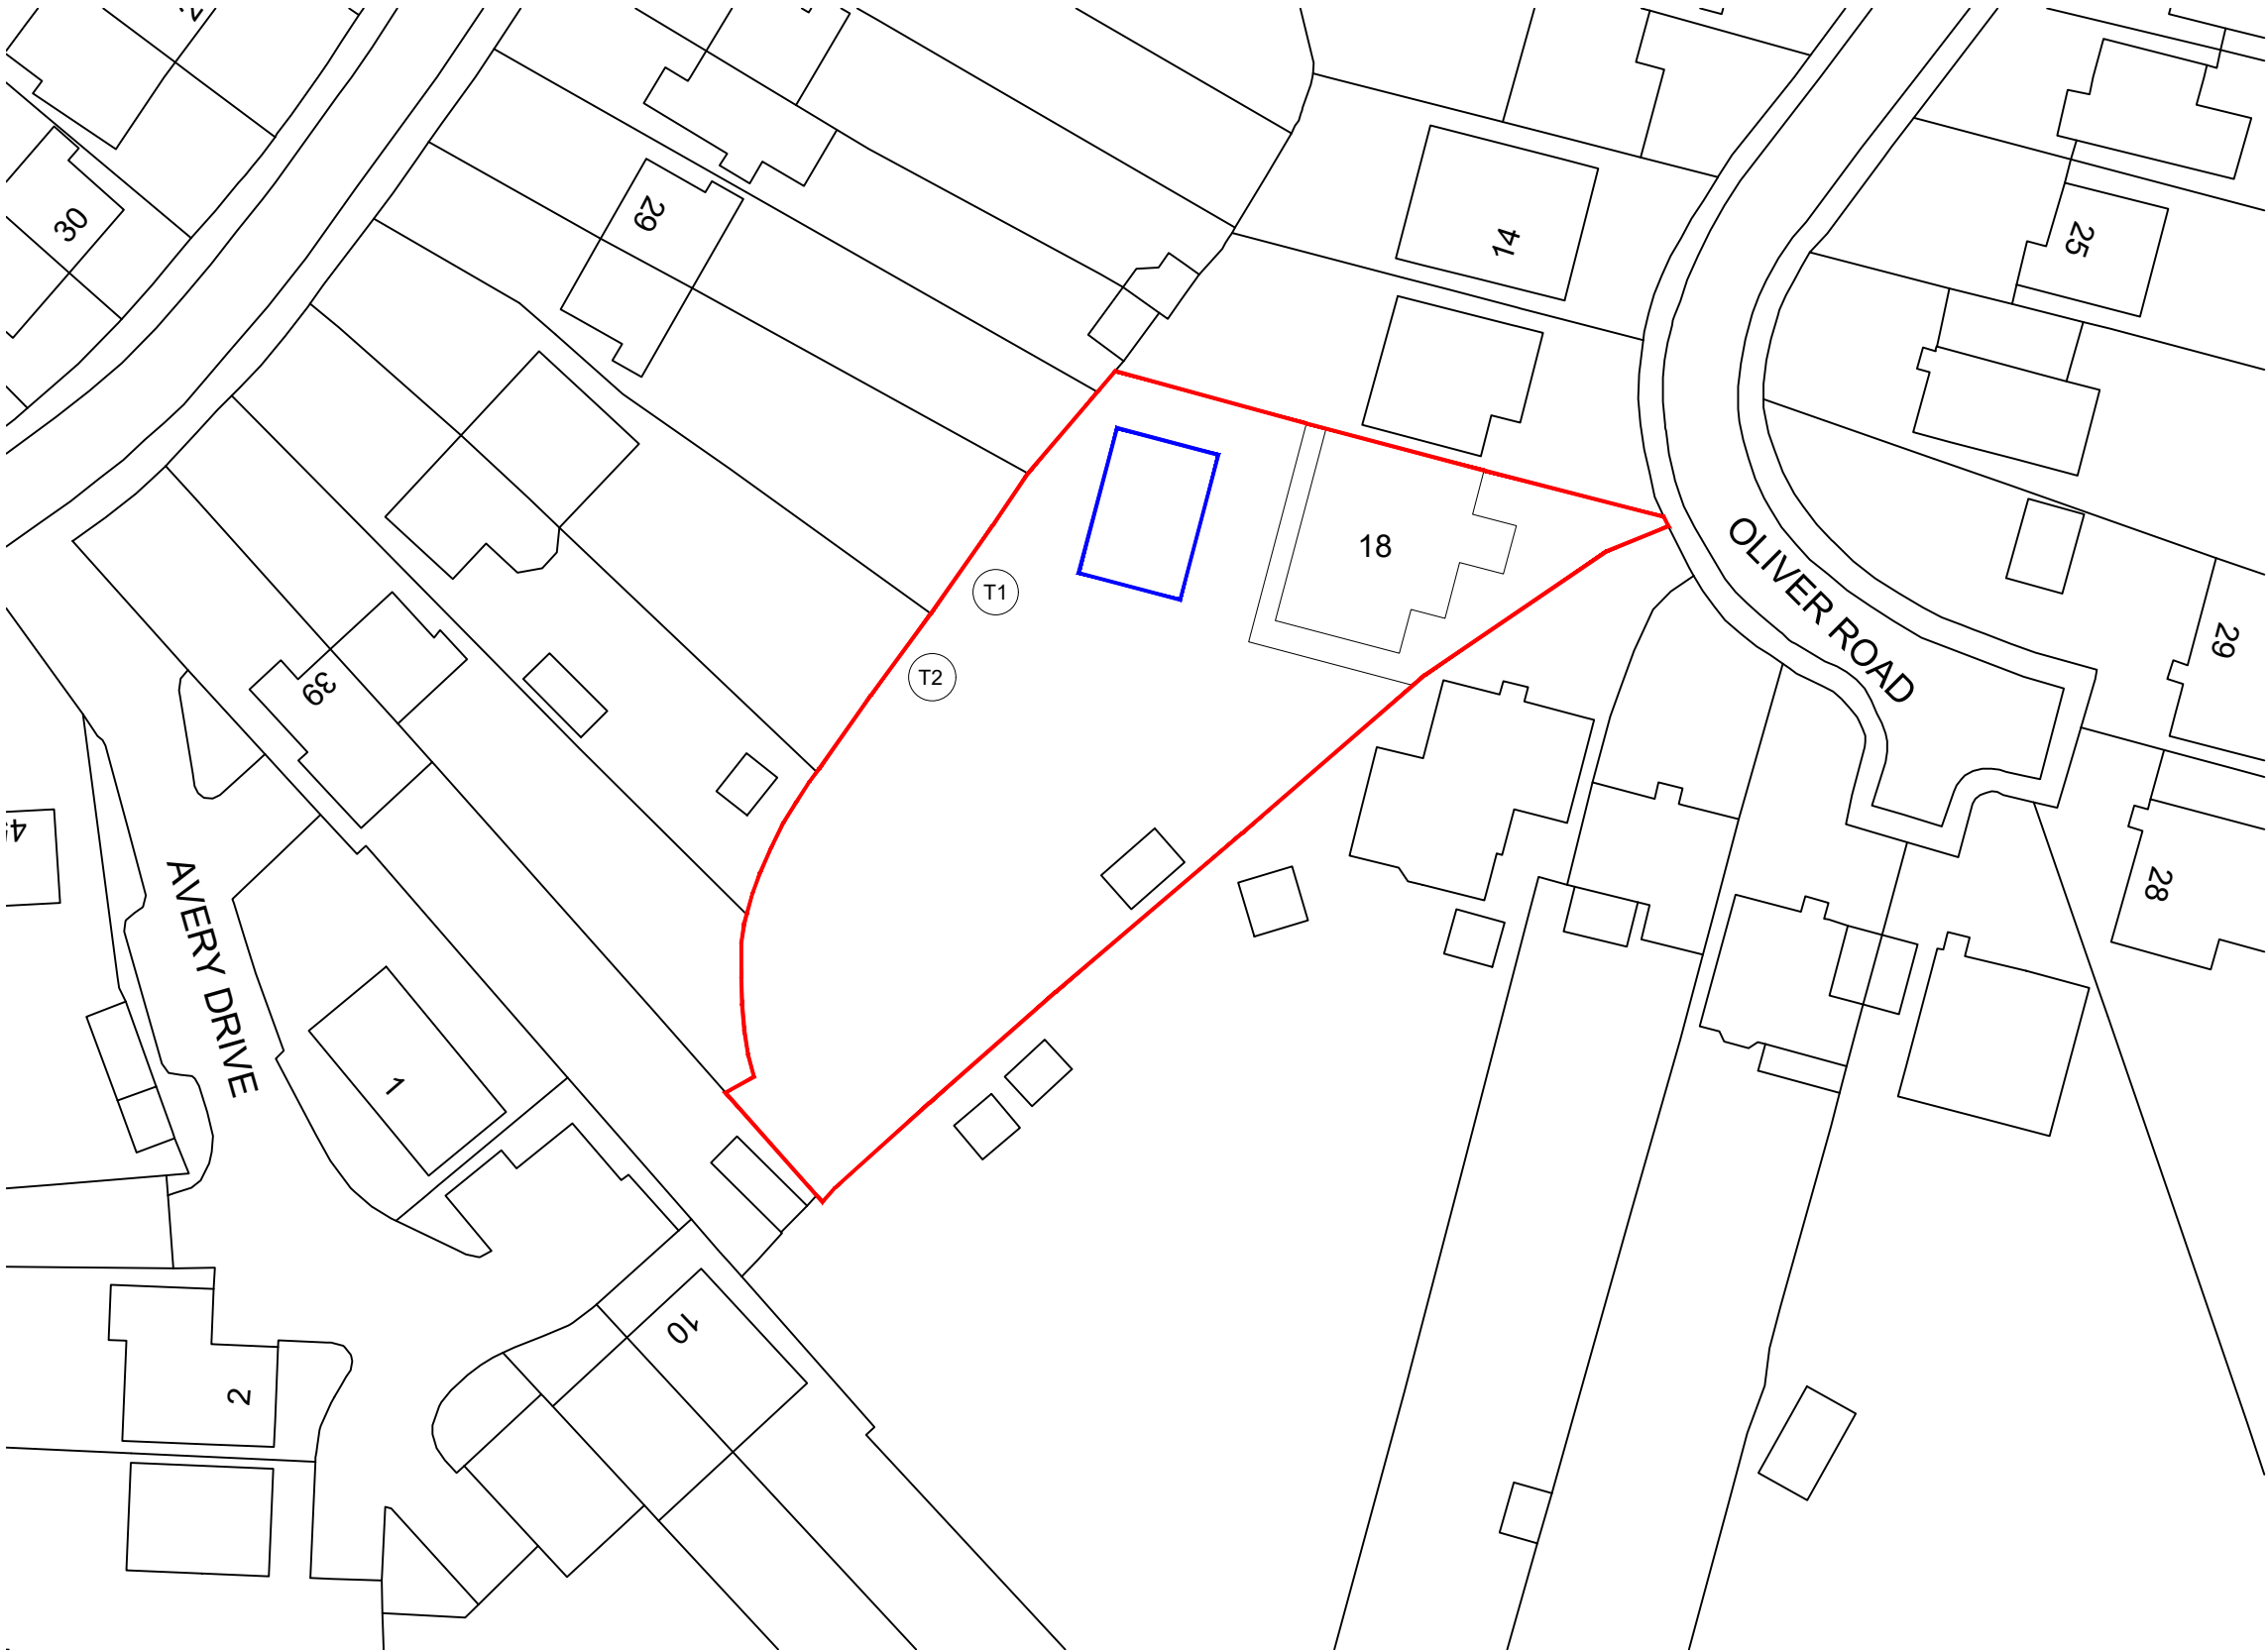

Revisions

PROJECT

18 Oliver Road
Horsham

DRAWING


Site / Block Plan

Scale	Date	Drg No
1:500@A3	July 2026	OR_P_01
Drawn by	Revision	
RS		



RS Architectural Designs

© Copyright

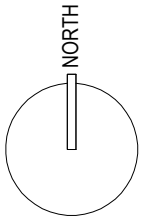

SCALE BAR 1:500

DO NOT SCALE OFF THIS DRAWING