




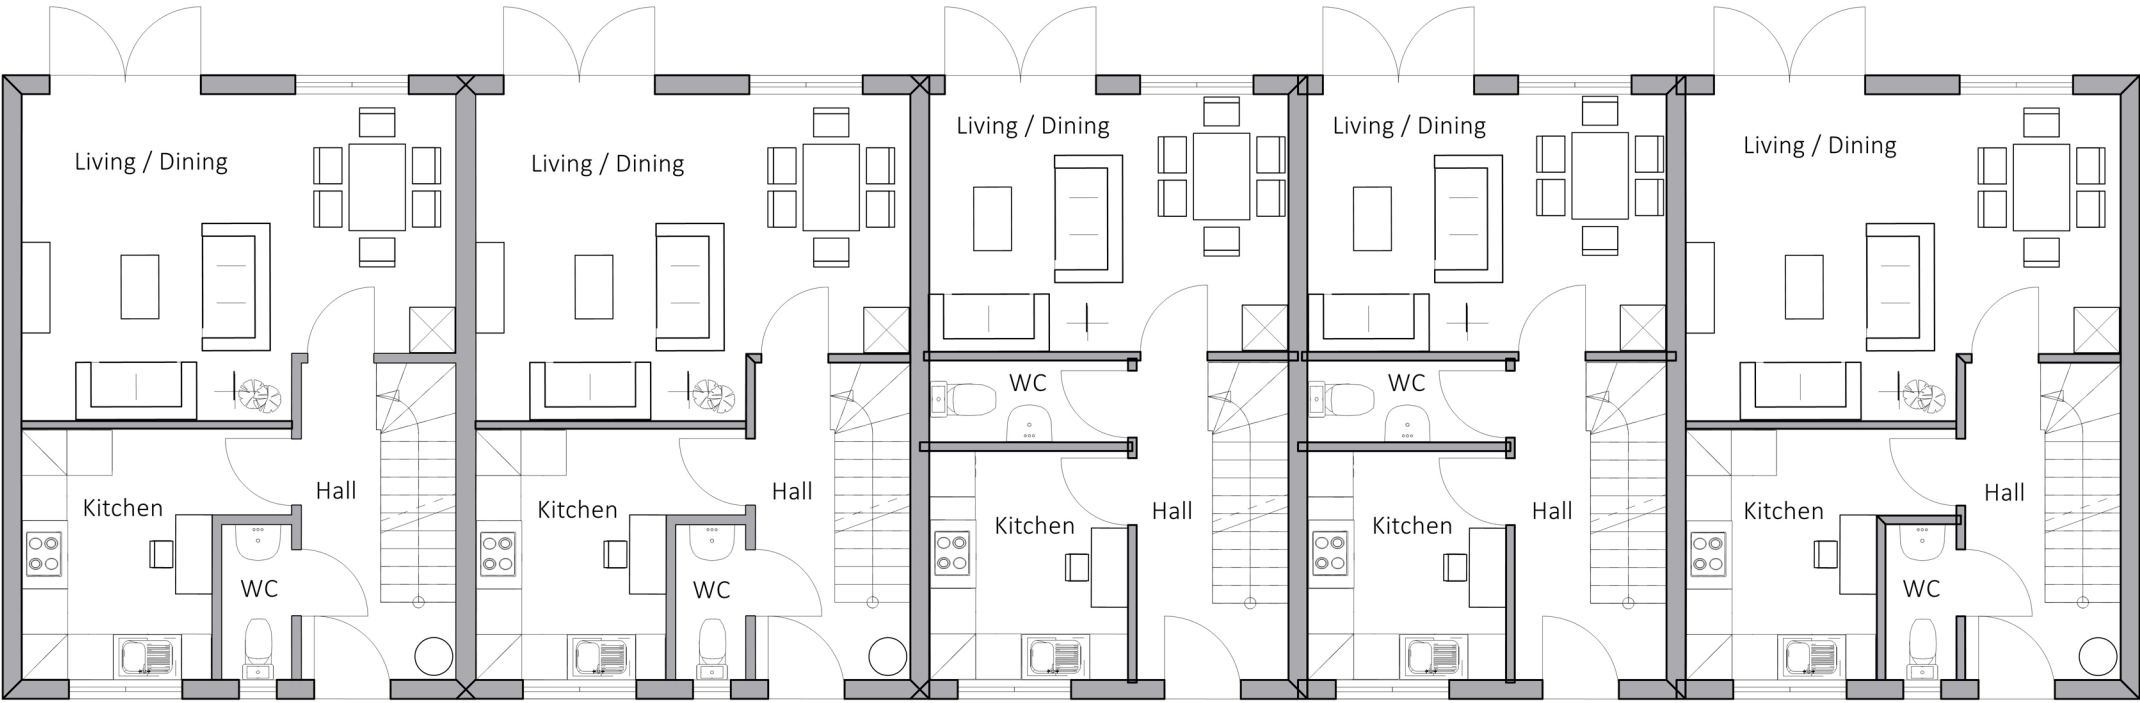

Ground Floor

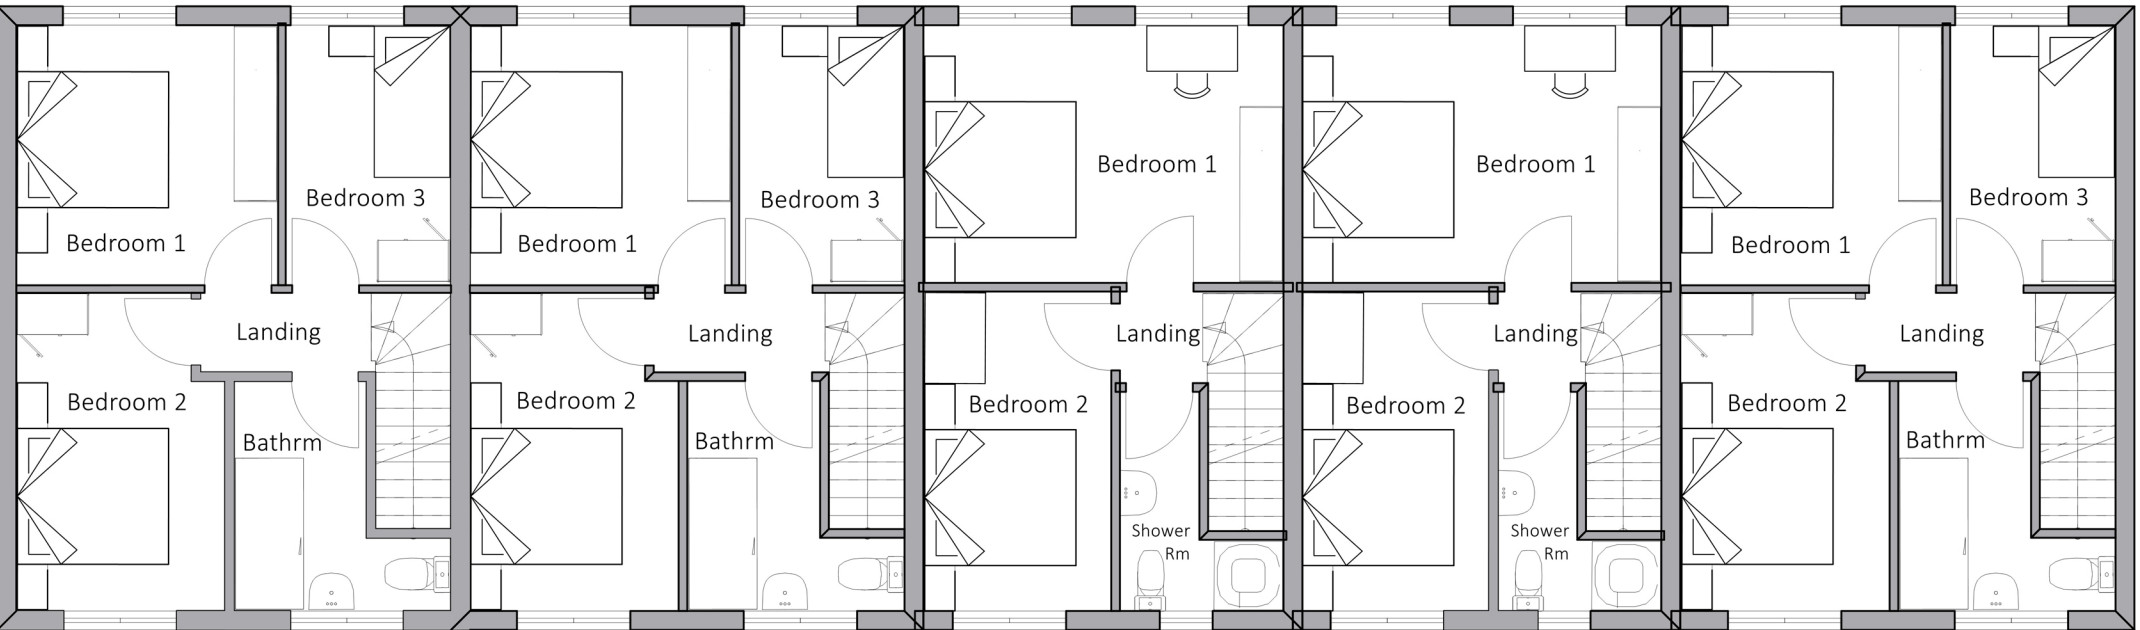

First Floor

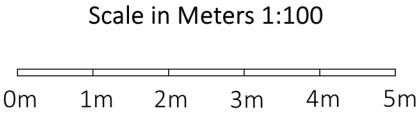

|                 |                          |              |
|-----------------|--------------------------|--------------|
| Project         | West Chiltonington House |              |
| Drawing         | Elevations               |              |
| Scale           | 1:100                    |              |
| Total footprint | 233.186 m²               |              |
| Each dwelling   | 3 Bed 85.497             | 2 Bed 70.332 |