





bar chart 1:100

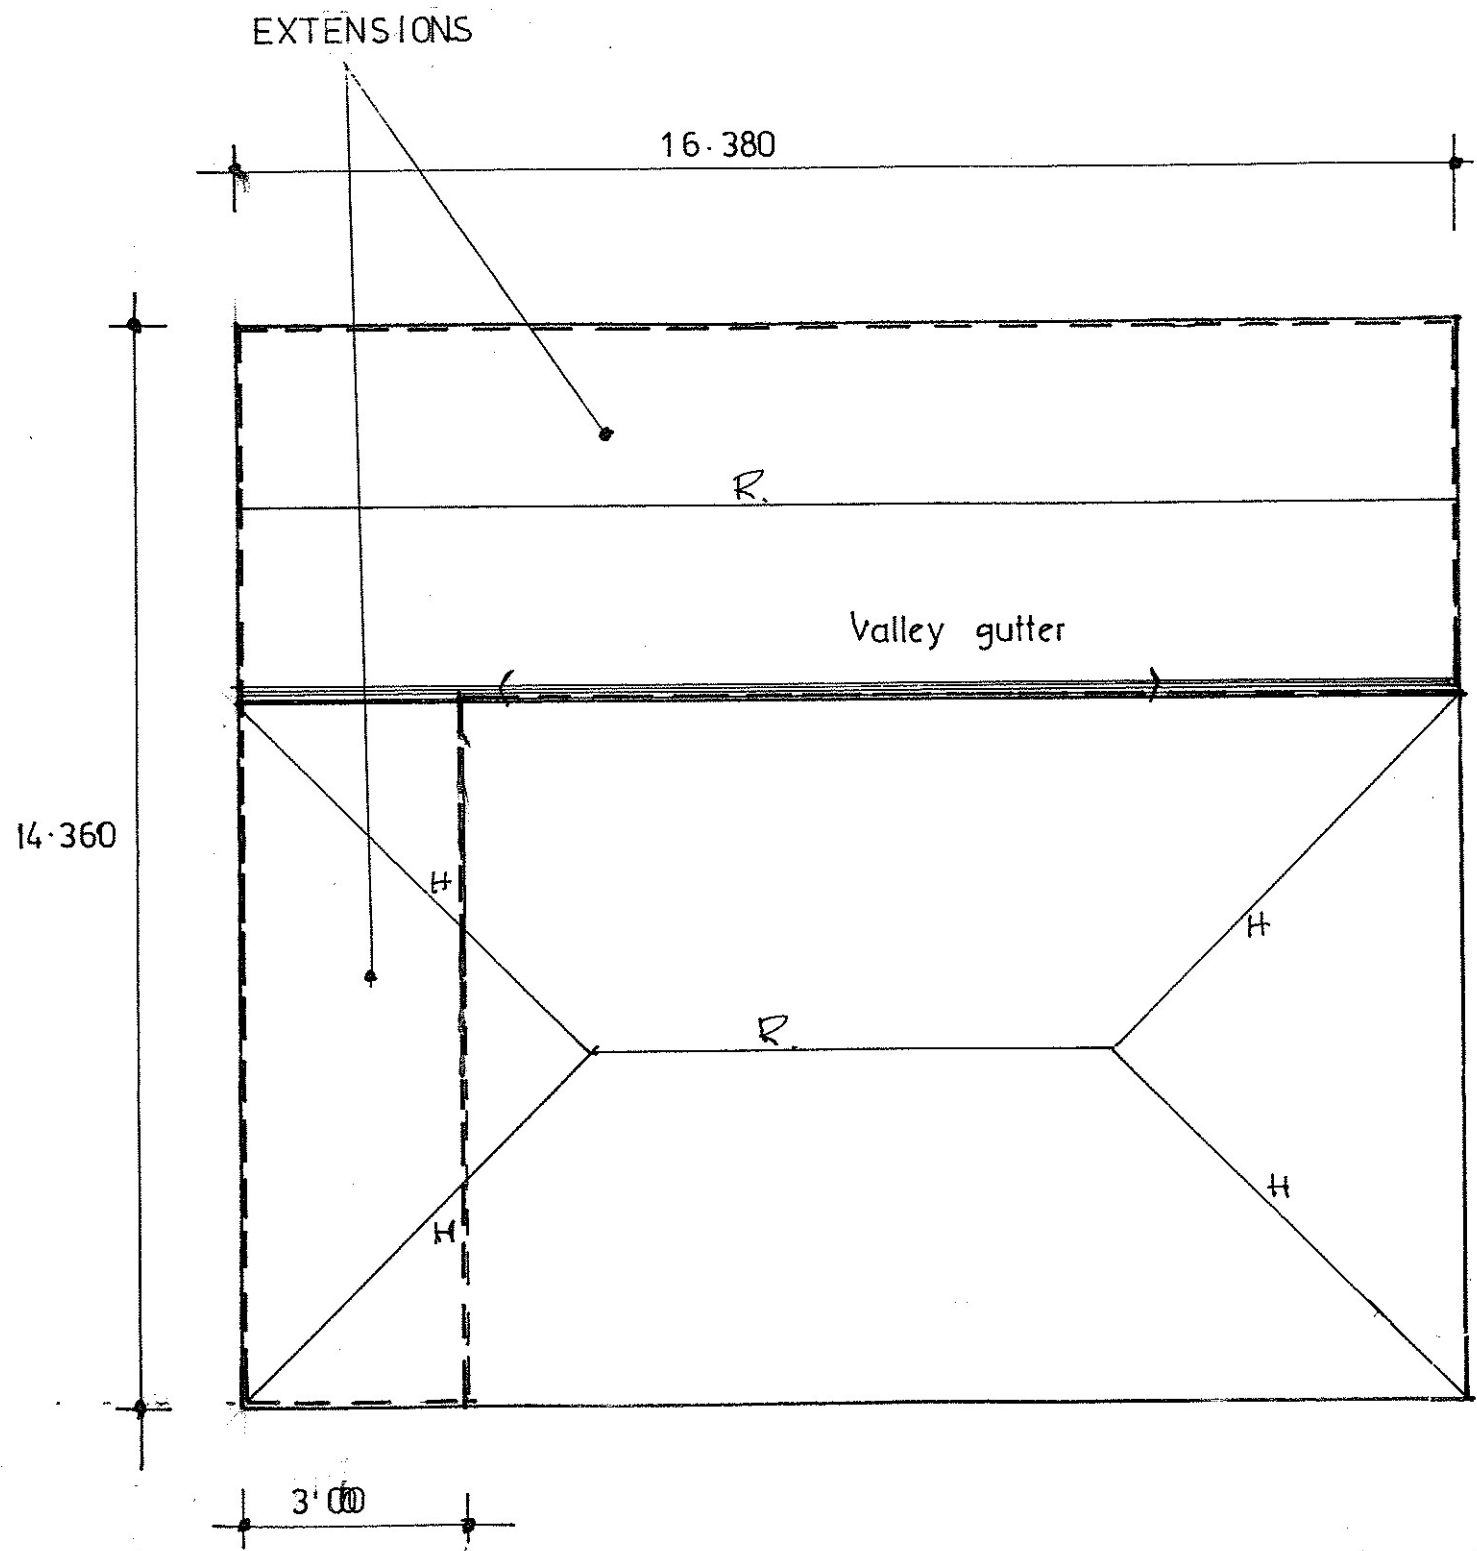

Existing roof plan 1:100

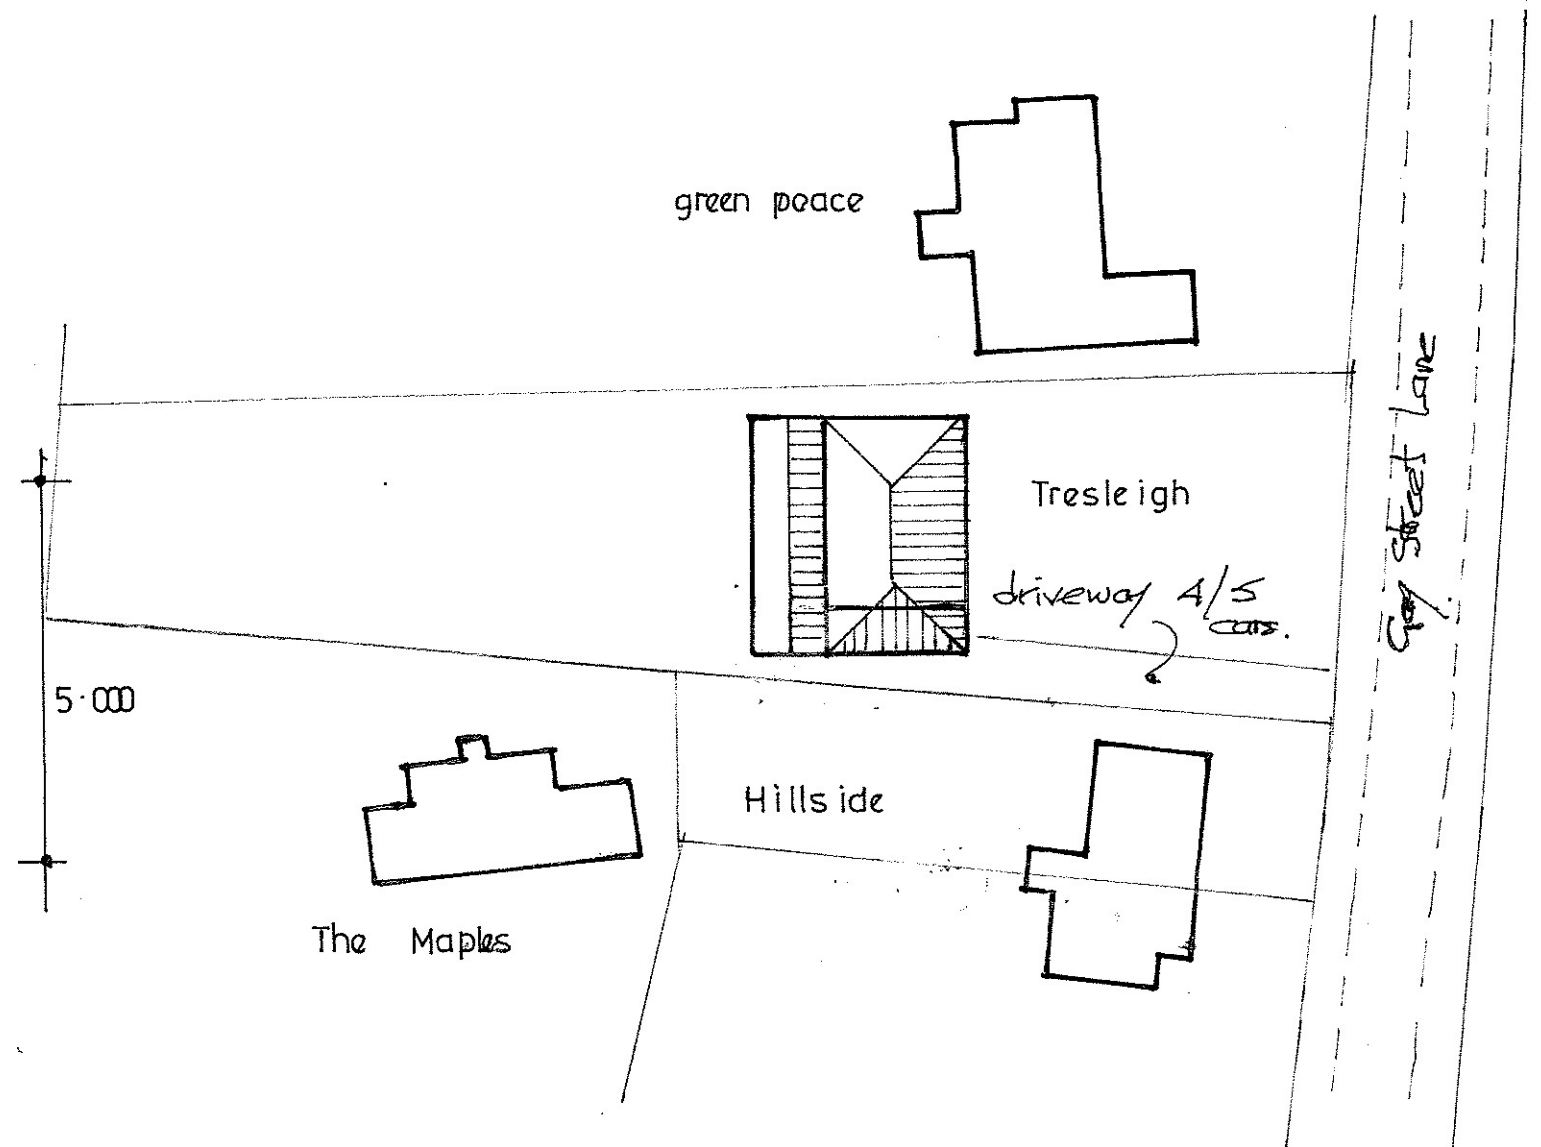

block plan 1:500



bar chart 1:500