


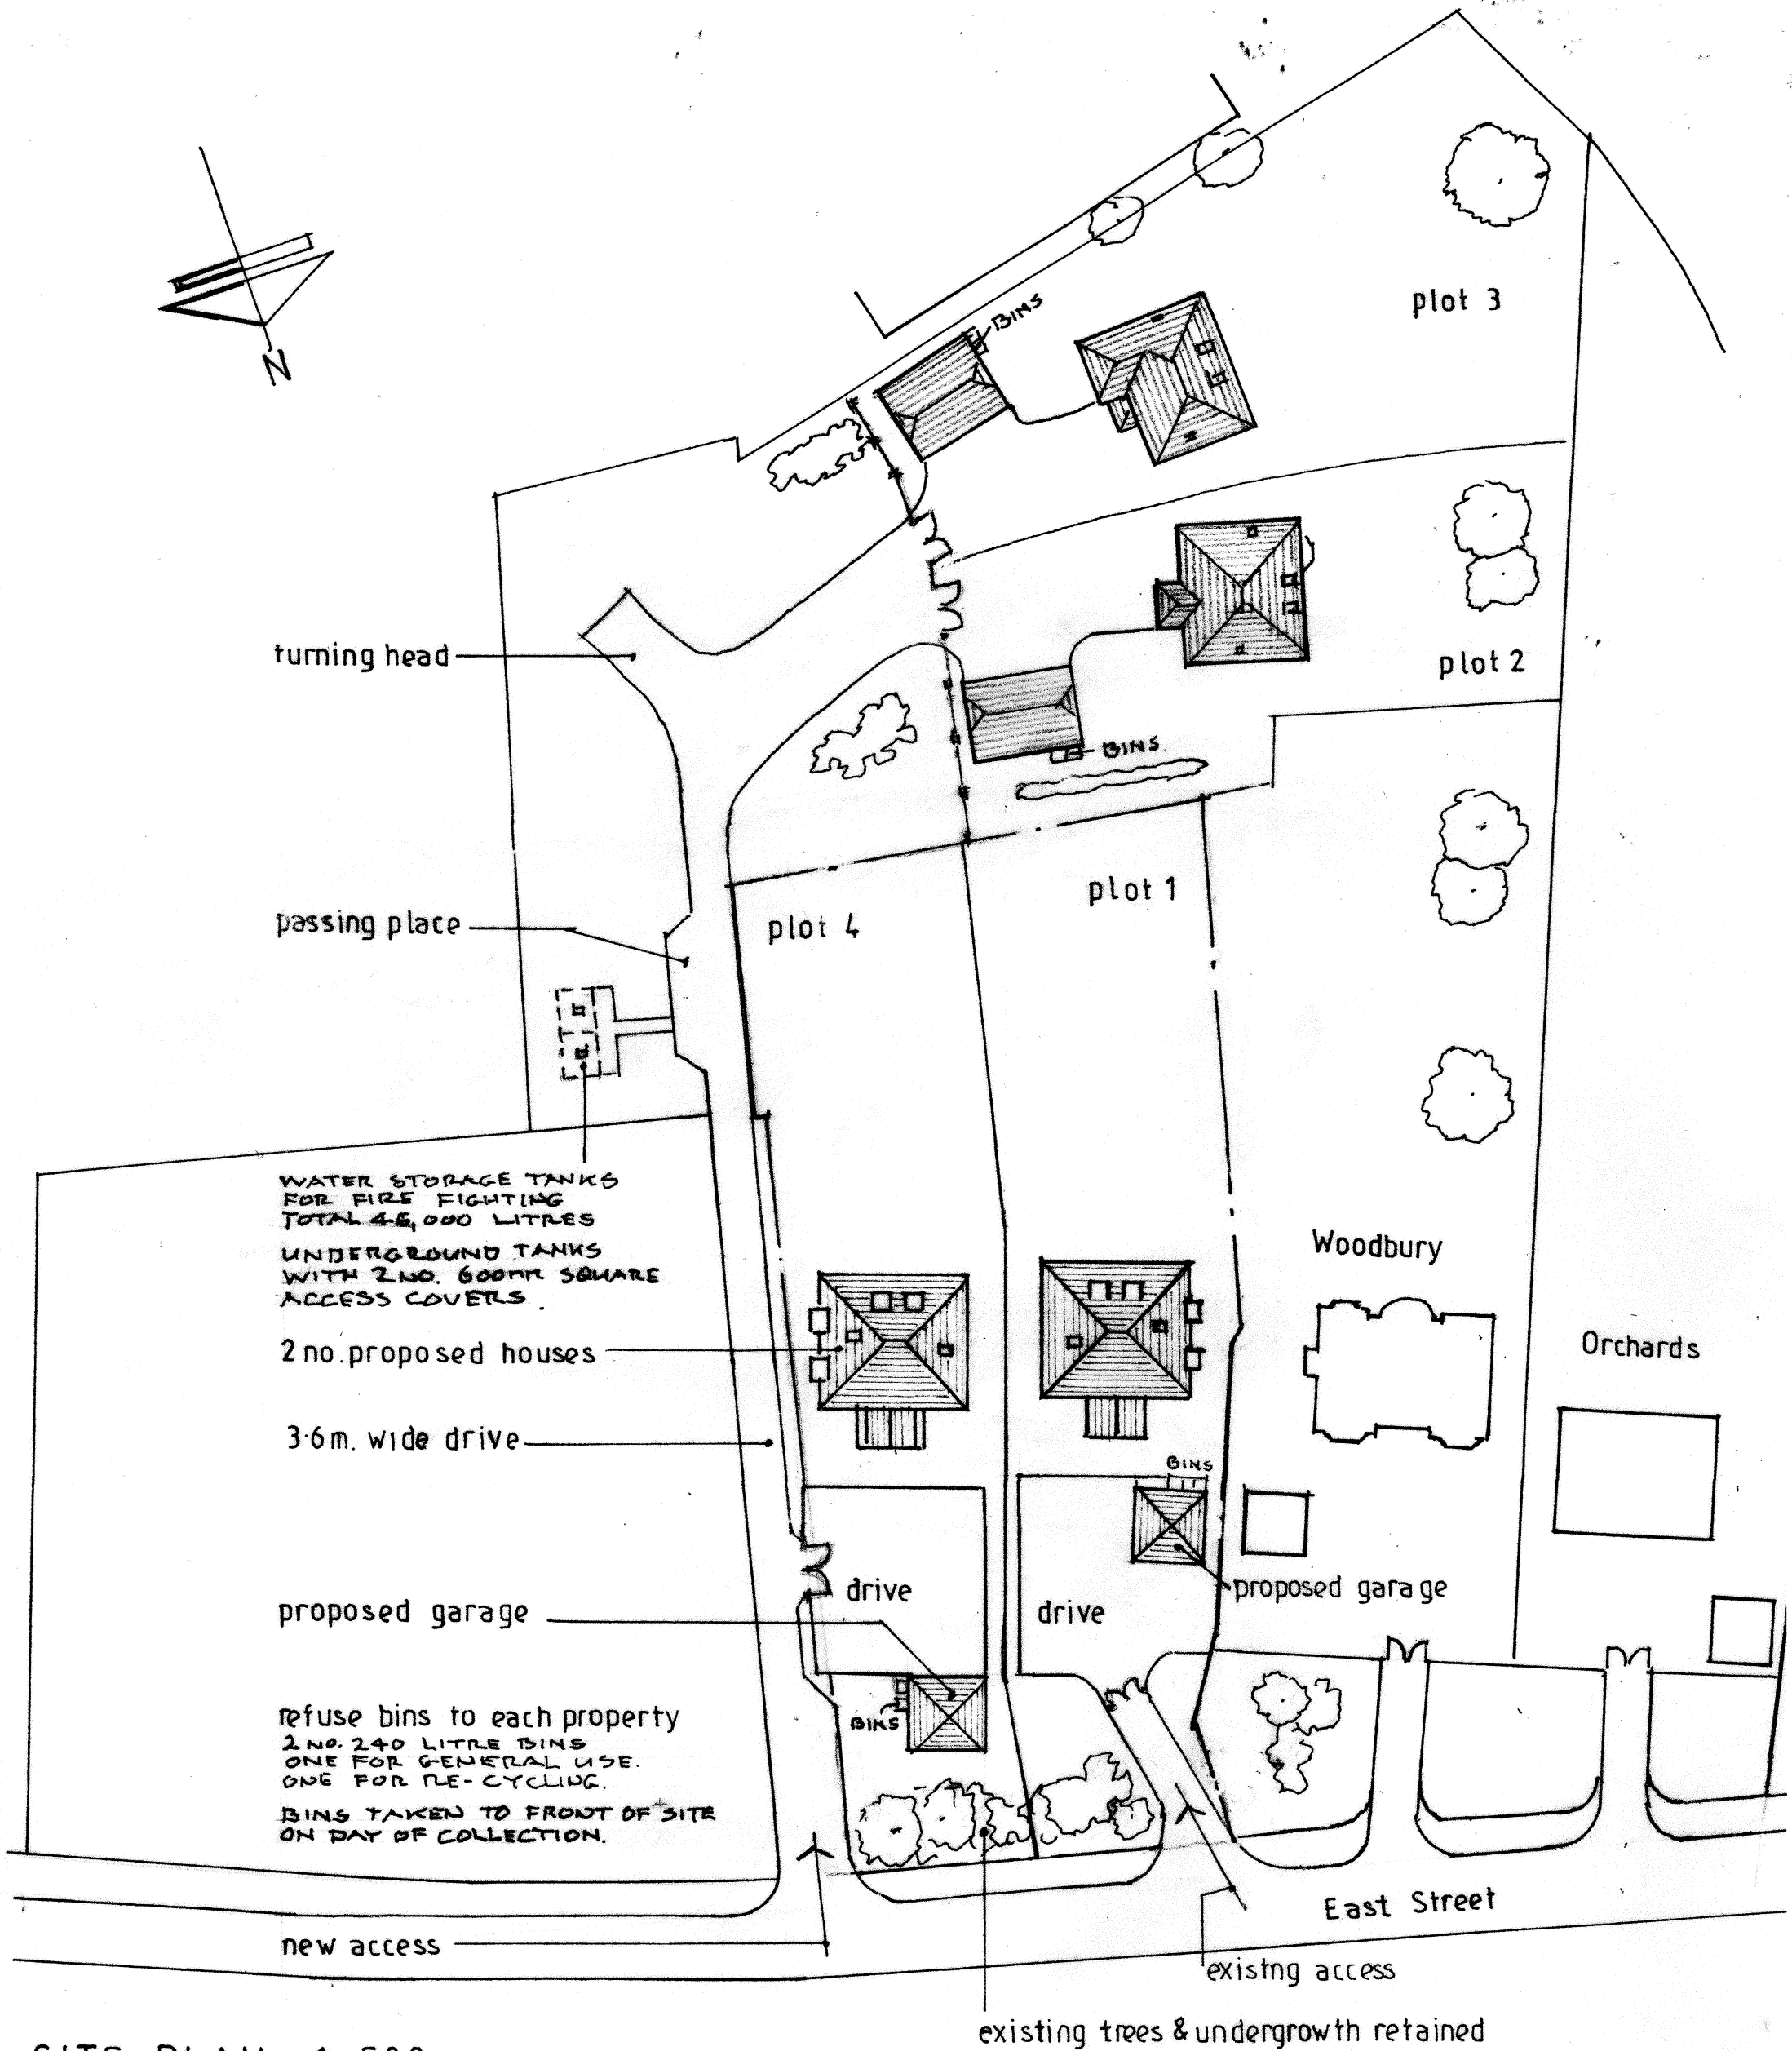

SITE PLAN 1:500 at A3

0 10 20 30 METRES

PROPOSED DEVELOPMENT,
REPLACEMENT HOUSE SITE,
EAST STREET, RUSPER, WEST SUSSEX.