




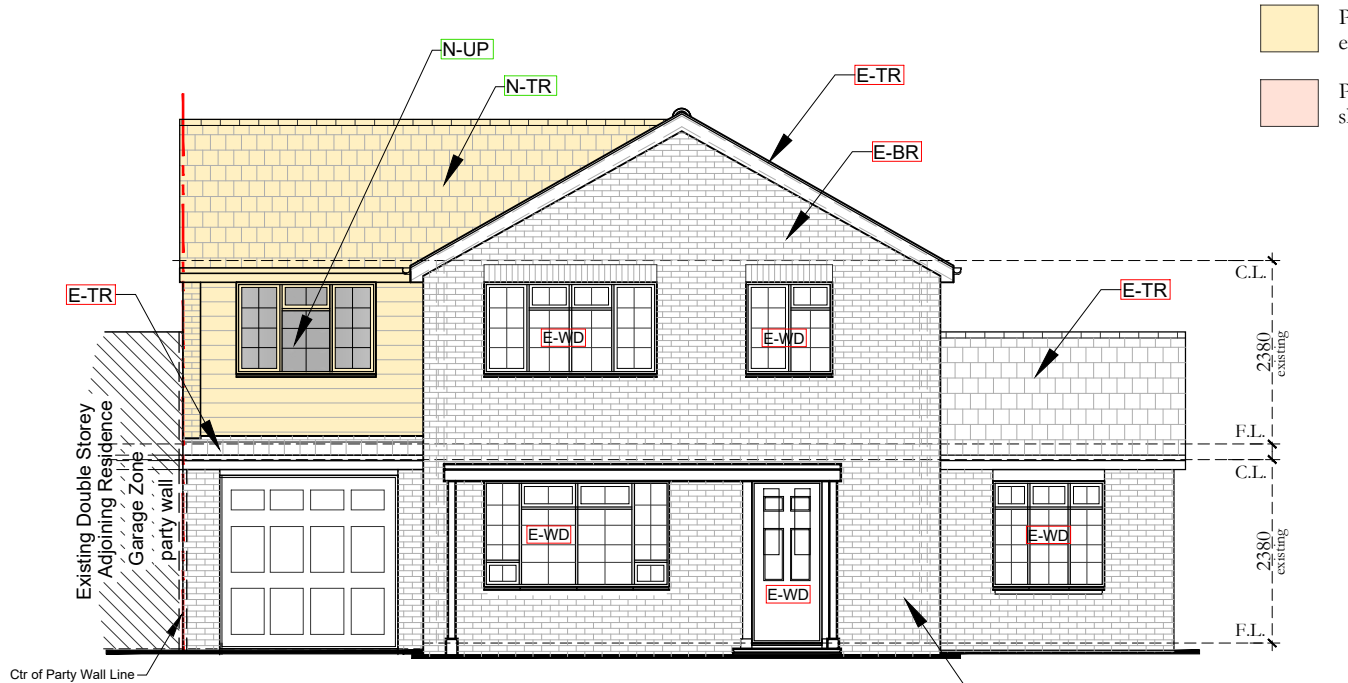


EXISTING ELEVATION- FRONT
SCALE 1 : 100 @ A3

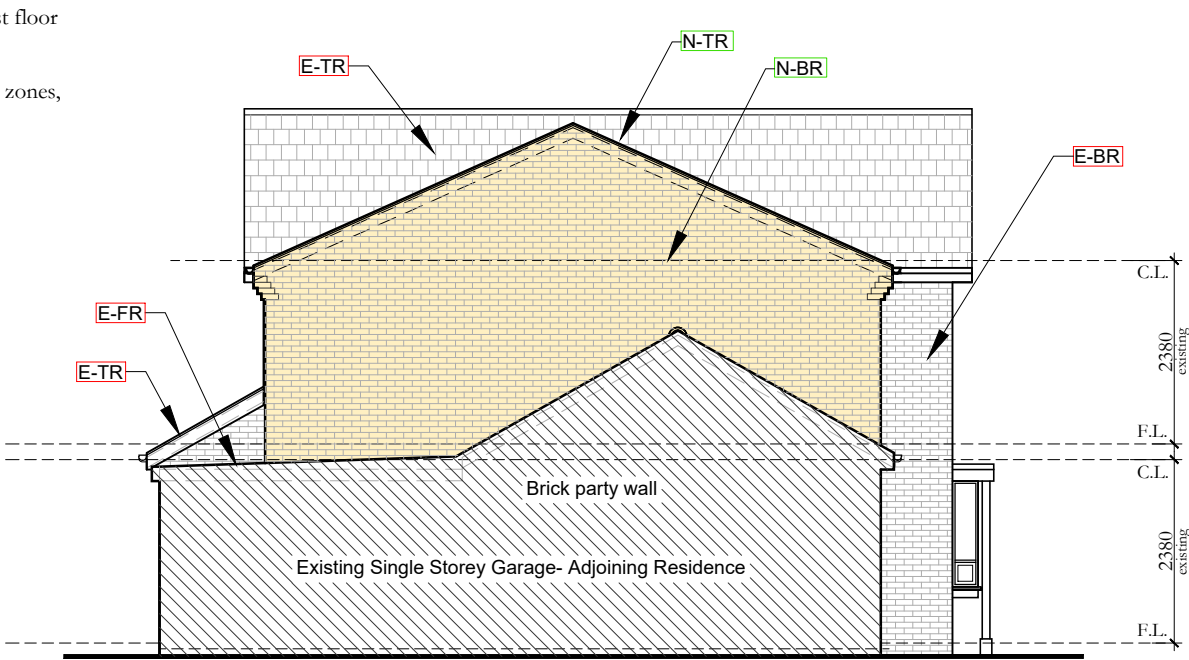

EXISTING ELEVATION- SIDE
SCALE 1 : 100 @ A3

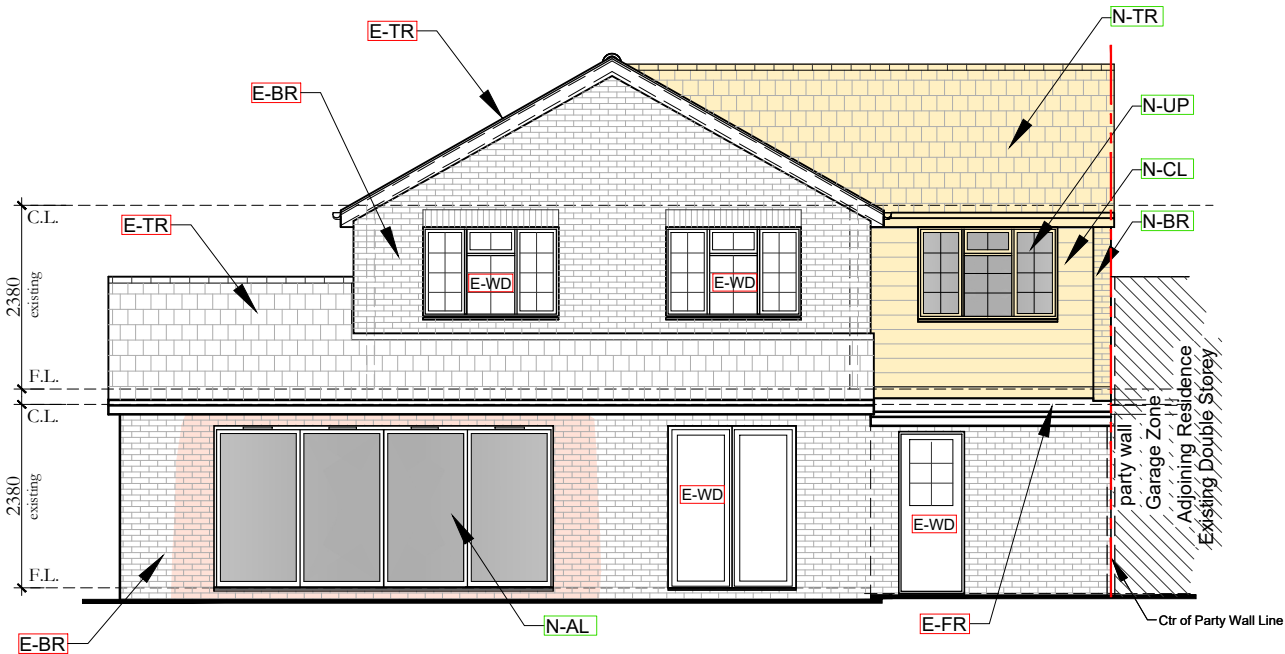

EXISTING ELEVATION- REAR
SCALE 1 : 100 @ A3

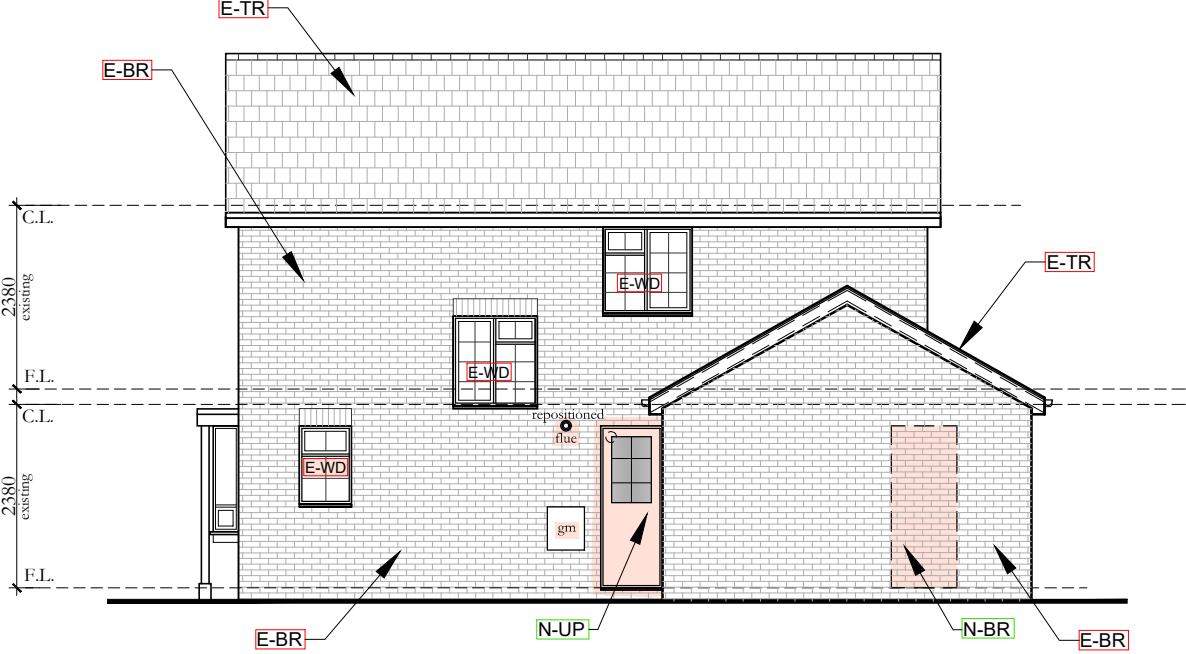


EXISTING ELEVATION- SIDE
SCALE 1 : 100 @ A3

EXISTING MATERIALS DRAWING LEGEND

- E-BR Existing Face brickwork- Red Multi- Exact make tbc on site
- E-TR Existing Tiled roof- Brown-Tuscan Colour, Exact make tbc on site
- E-WD Existing UPVC Windows & Doors (some Timber Frame)- White Colour

PROPOSED MATERIALS DRAWING LEGEND

- N-BR New Face Brickwork to match existing- Colour-make tbc on site
- N-TR New Tiled Roof to Match Existing- Colour-make tbc on site
- N-CL New Feature Cladding to First Floor Extension- Cedral Click or similar, to Clients Colour choice to compliment the dwelling.
- N-AL New Aluminium Powder coated Door-Window Unit- Colour tbc
- N-UP New UPVC Windows & Doors- Colour tbc

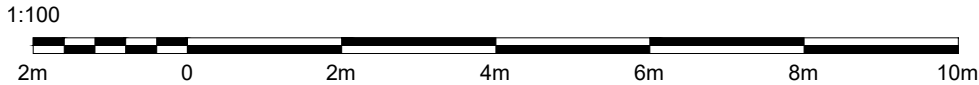

Marlon Haus Ltd
Architecture - Sustainability

M: 07591 936671
E: mark@marlonhaus.com
W: www.marlonhaus.com
A: 25 Depot Road, Horsham RH13 5HE West Sussex

PROJECT: Proposed Extension & Alterations

CLIENT: Mr A Merritt

AT : 16 Ghyll Crs, Horsham RH13 6BG
West Sussex

Job No: 26-26

Date: 05-05-26

Drawn By: M. Long

Issue: TP02

PAGE 5

Issue amendment notes:

14-06-26 Final Planning Drawings, issued for Planning Application Submission.

© Owned by 'Marlon Haus Ltd'