wps planning
planning - design

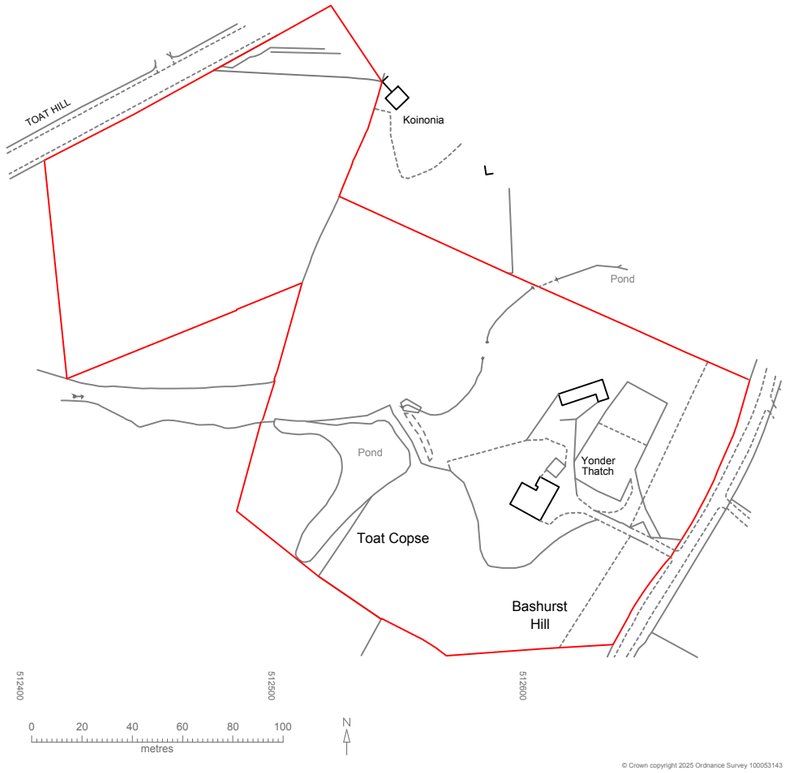

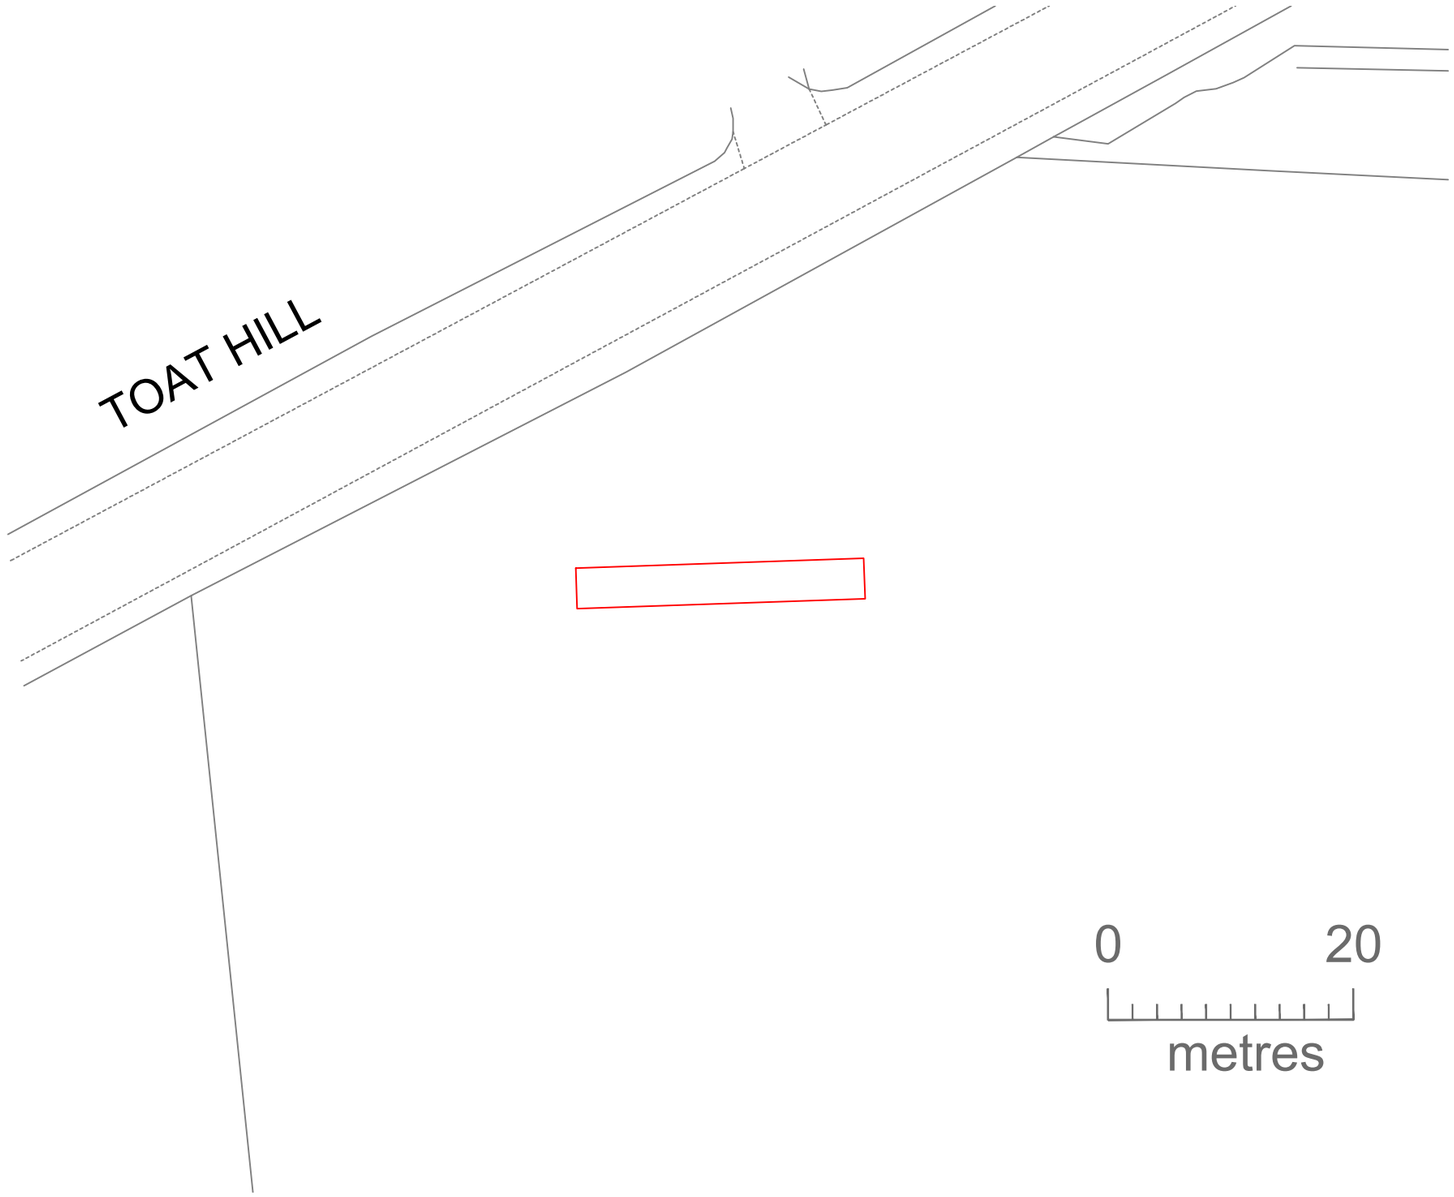

proposed solar array - yonder thatch, bashurat hill, five oaks - site and location plan - drawing no.170/2025/1 - scale 1:500 & 1:1250 @a3