


CAMBRIDGE HOUSE

- PROPOSED DRAFFED KERBS

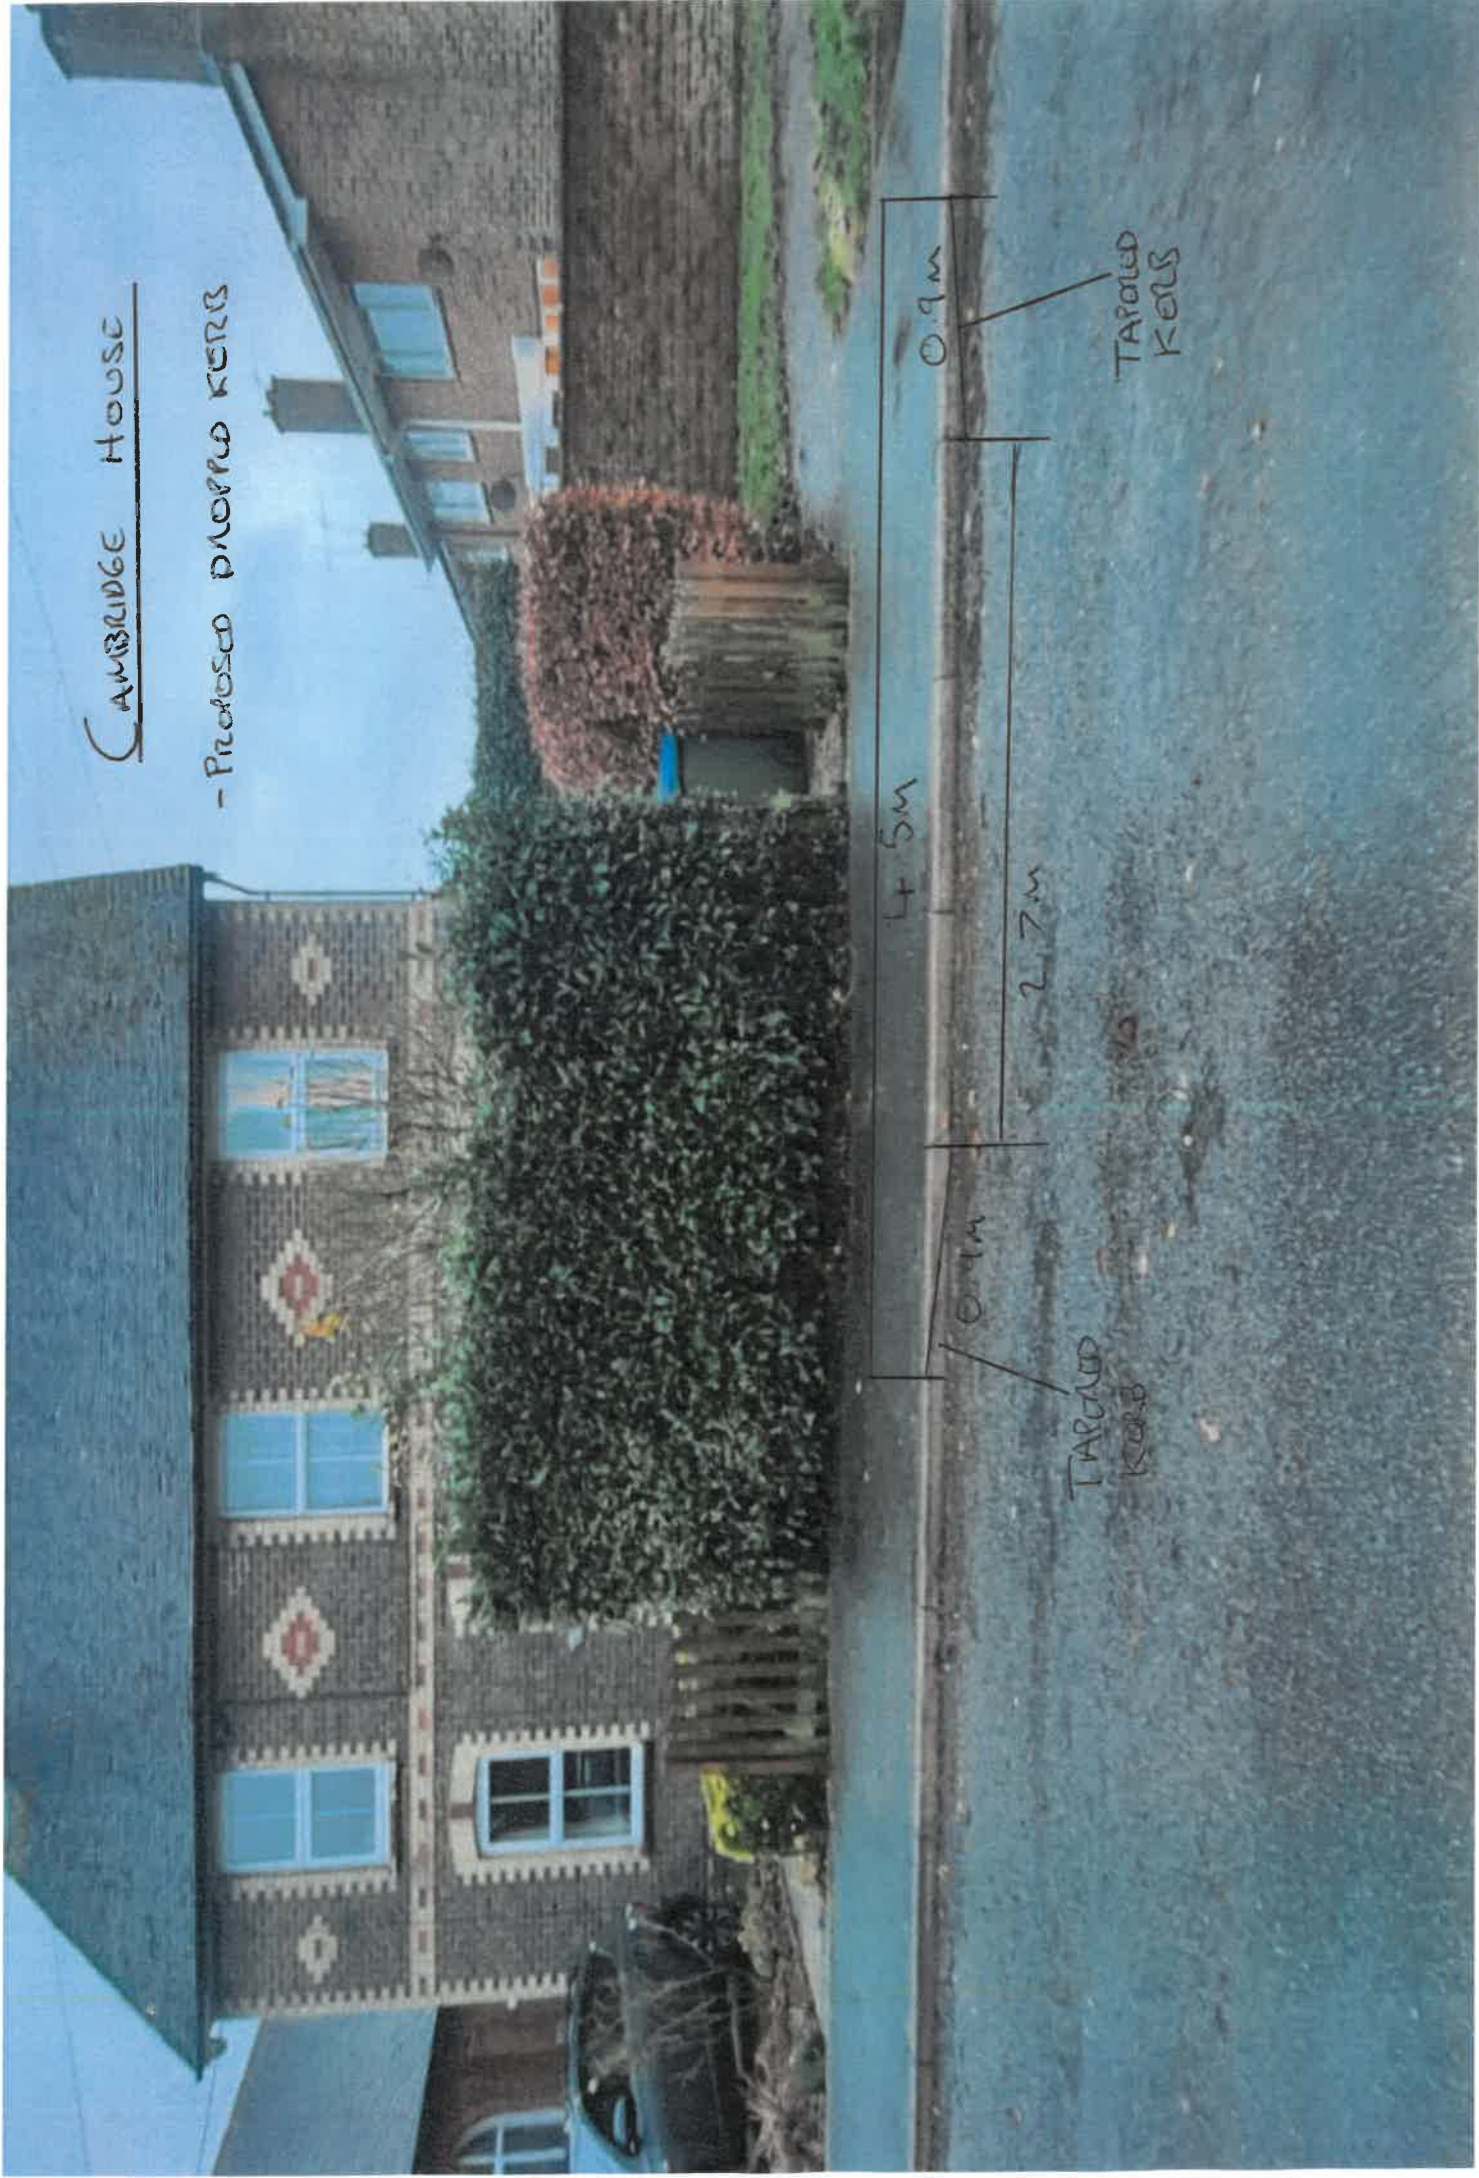

4.5m

2.7m

0.9m

DRAFFED
KERBS

0.9m

DRAFFED
KERBS