0 1 2 3 4 5 6 7 8 M

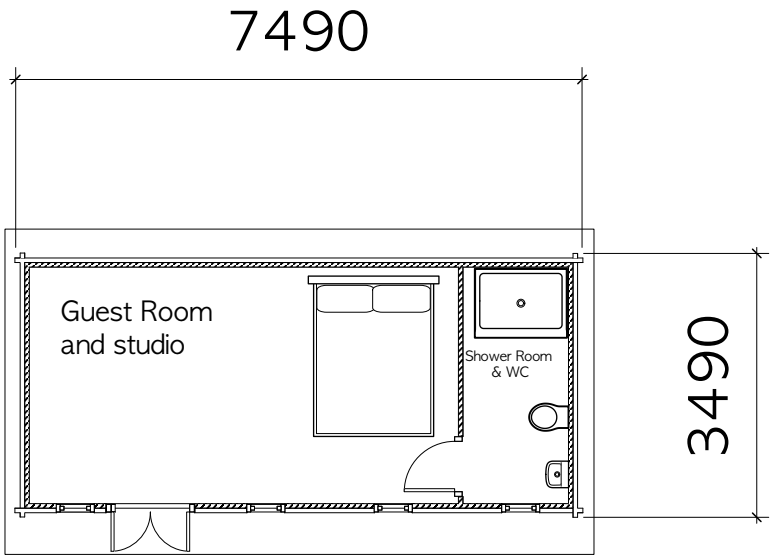

1 Floor PLan
Scale: 1:100

Title: Proposed change of use of existing garden room (DC/24/0296)		
Drawing Number: 1	Drawn By: Suzanne Vaughan-spencer	Date: 25/03/2024
Project Address: 9 Furze Common Road, Thakeham, RH20 3EG		