
NOTES
WRITTEN DIMENSIONS TO BE TAKEN IN PREFERENCE TO SCALE, AND ARE TO BE CHECKED ON SITE PRIOR TO COMMENCING WORK.
THIS DRAWING IS TO BE READ IN CONJUNCTION WITH ALL OTHER DOCUMENTS RELATING TO THIS PROJECT.
ANY DISCREPANCIES ARE TO BE REFERRED IMMEDIATELY TO THE PROJECT DESIGNER.
© COPYRIGHT RESERVED. THIS DRAWING IS COPYRIGHT, AND SHOULD NOT BE USED OR REPRODUCED WITHOUT PERMISSION.
IT IS THE CONTRACTOR'S RESPONSIBILITY TO ENSURE COMPLIANCE WITH THE BUILDING REGULATIONS.

1 : 100

Scale bar (m)

0 1 2 3 4 5 10

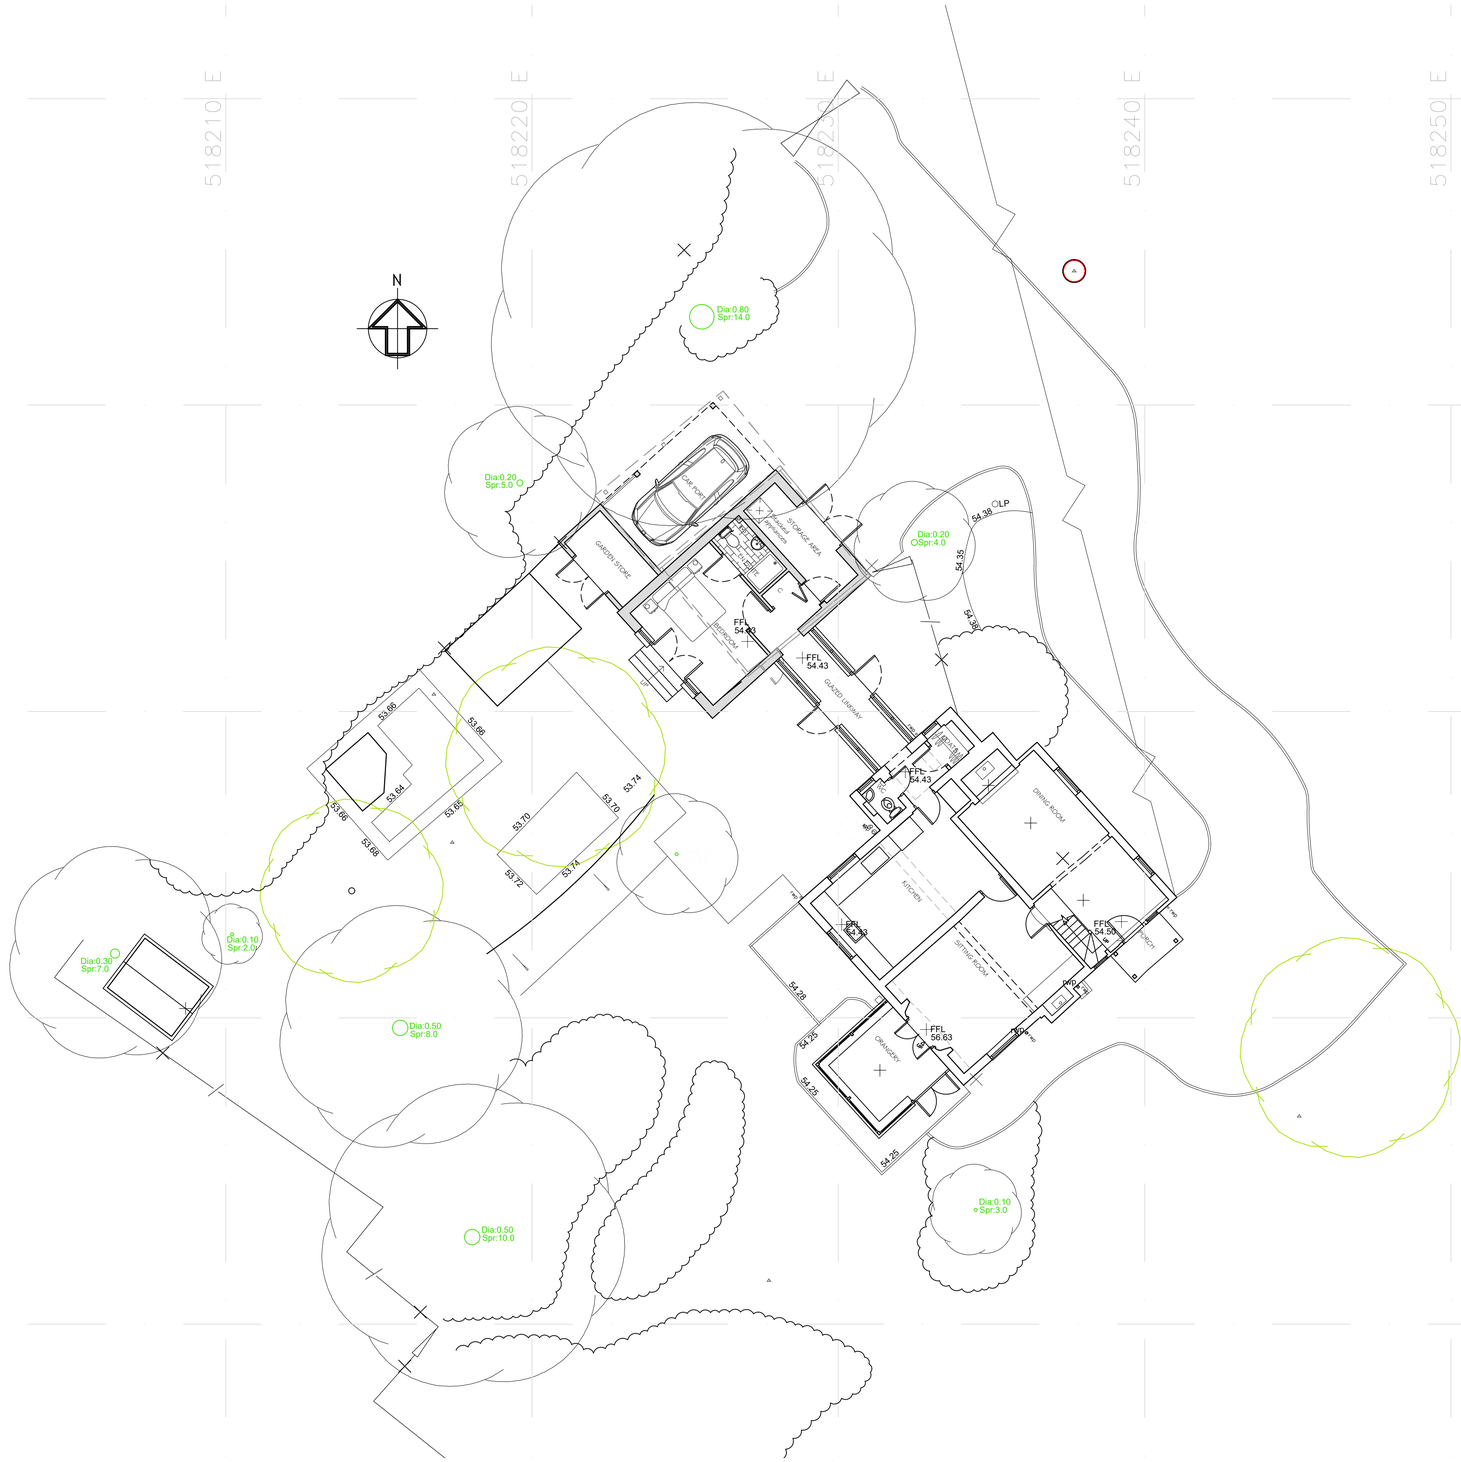

REV	DESCRIPTION	DATE
B	VARIOUS AMENDMENTS TO CLIENT REQ.	10.04.24
A	VARIOUS AMENDMENTS TO CLIENT REQ.	10.04.24

PROJECT
GLEN COTTAGE
120 BRIGHTON ROAD
HORSHAM
WEST SUSSEX

DRAWING TITLE
PROPOSED SITE LAYOUT PLAN

SCALE	DRAWN BY	DATE
1:100 @A1	SKW	APRIL '24

DWG NO 1321/08 **REV.** B

Unit 3b Woodhorn Business Centre
Woodhorn Lane
Oving Chichester
West Sussex PO20 2BX
Tel 01243 774764
www.sloaneandbrown.co.uk

CHARTERED BUILDING SURVEYORS
SLOANE & BROWN
ARCHITECTURAL SERVICES