Applicant: SEABROOK.

Address : 1 Monksway, West Chiltington RH20 2RX

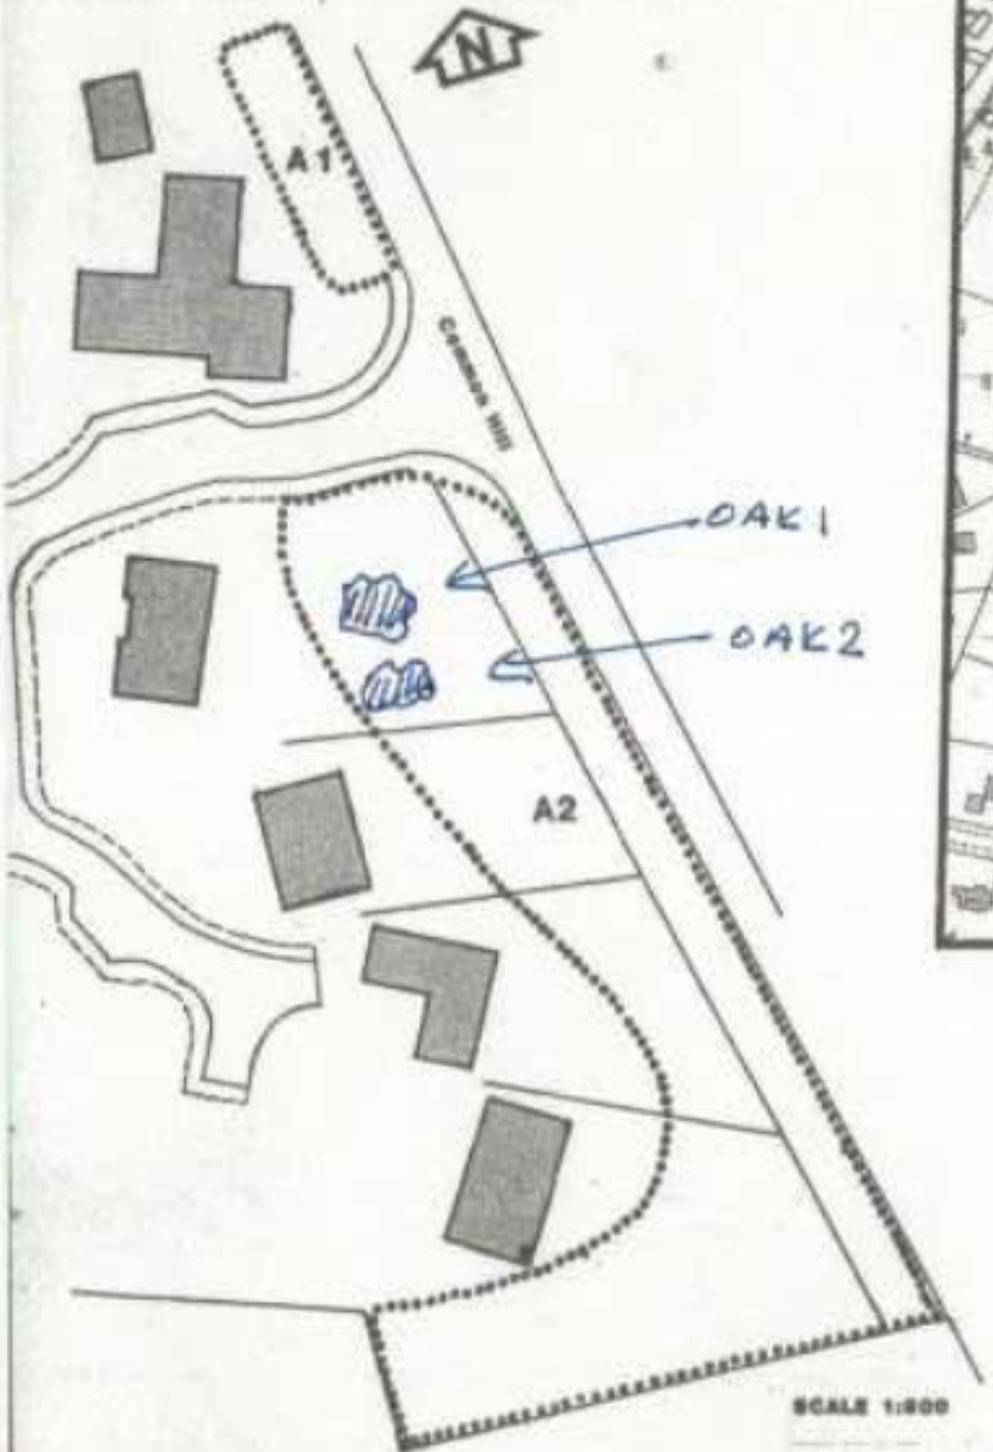

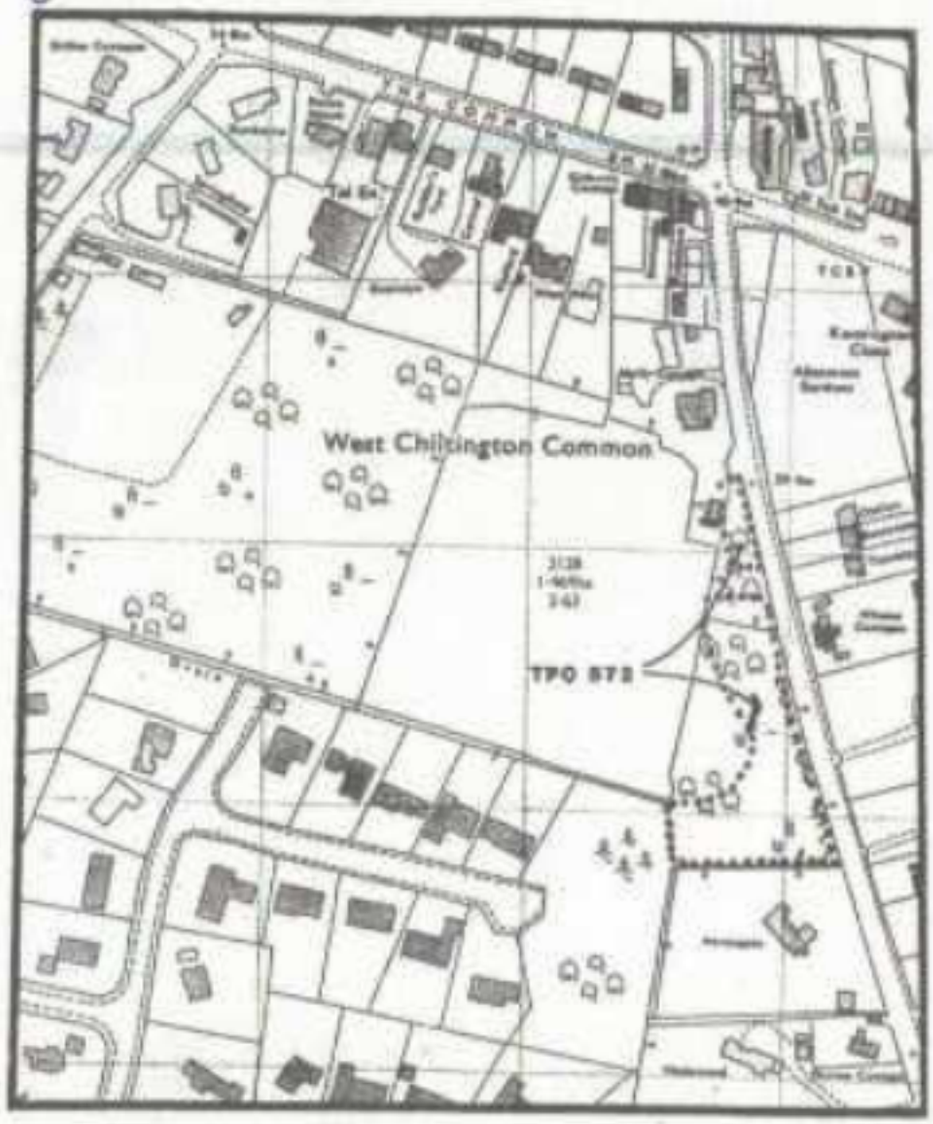

SITE OF TPO 572

Reproduced from the Ordnance Survey Map with the sanction of the Controller of H.M. Stationary Office.