
Typical Cross Section of Hardstanding

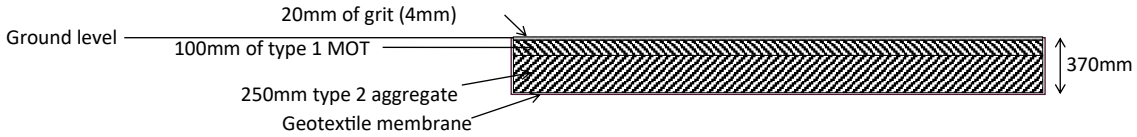

Nb. All layers compacted to ensure a stable and durable surface

3, Massetts Road,
Horley, RH6 7PR
01293 824 354
planninganddevelopment@whiteandsons.co.uk

Drawing no: 3164-PL-06

0 0.5 1.0 1.5 2.0 metres

Scale 1:50