
0m 1 2 3 4 5m

Scale Bar 1:100

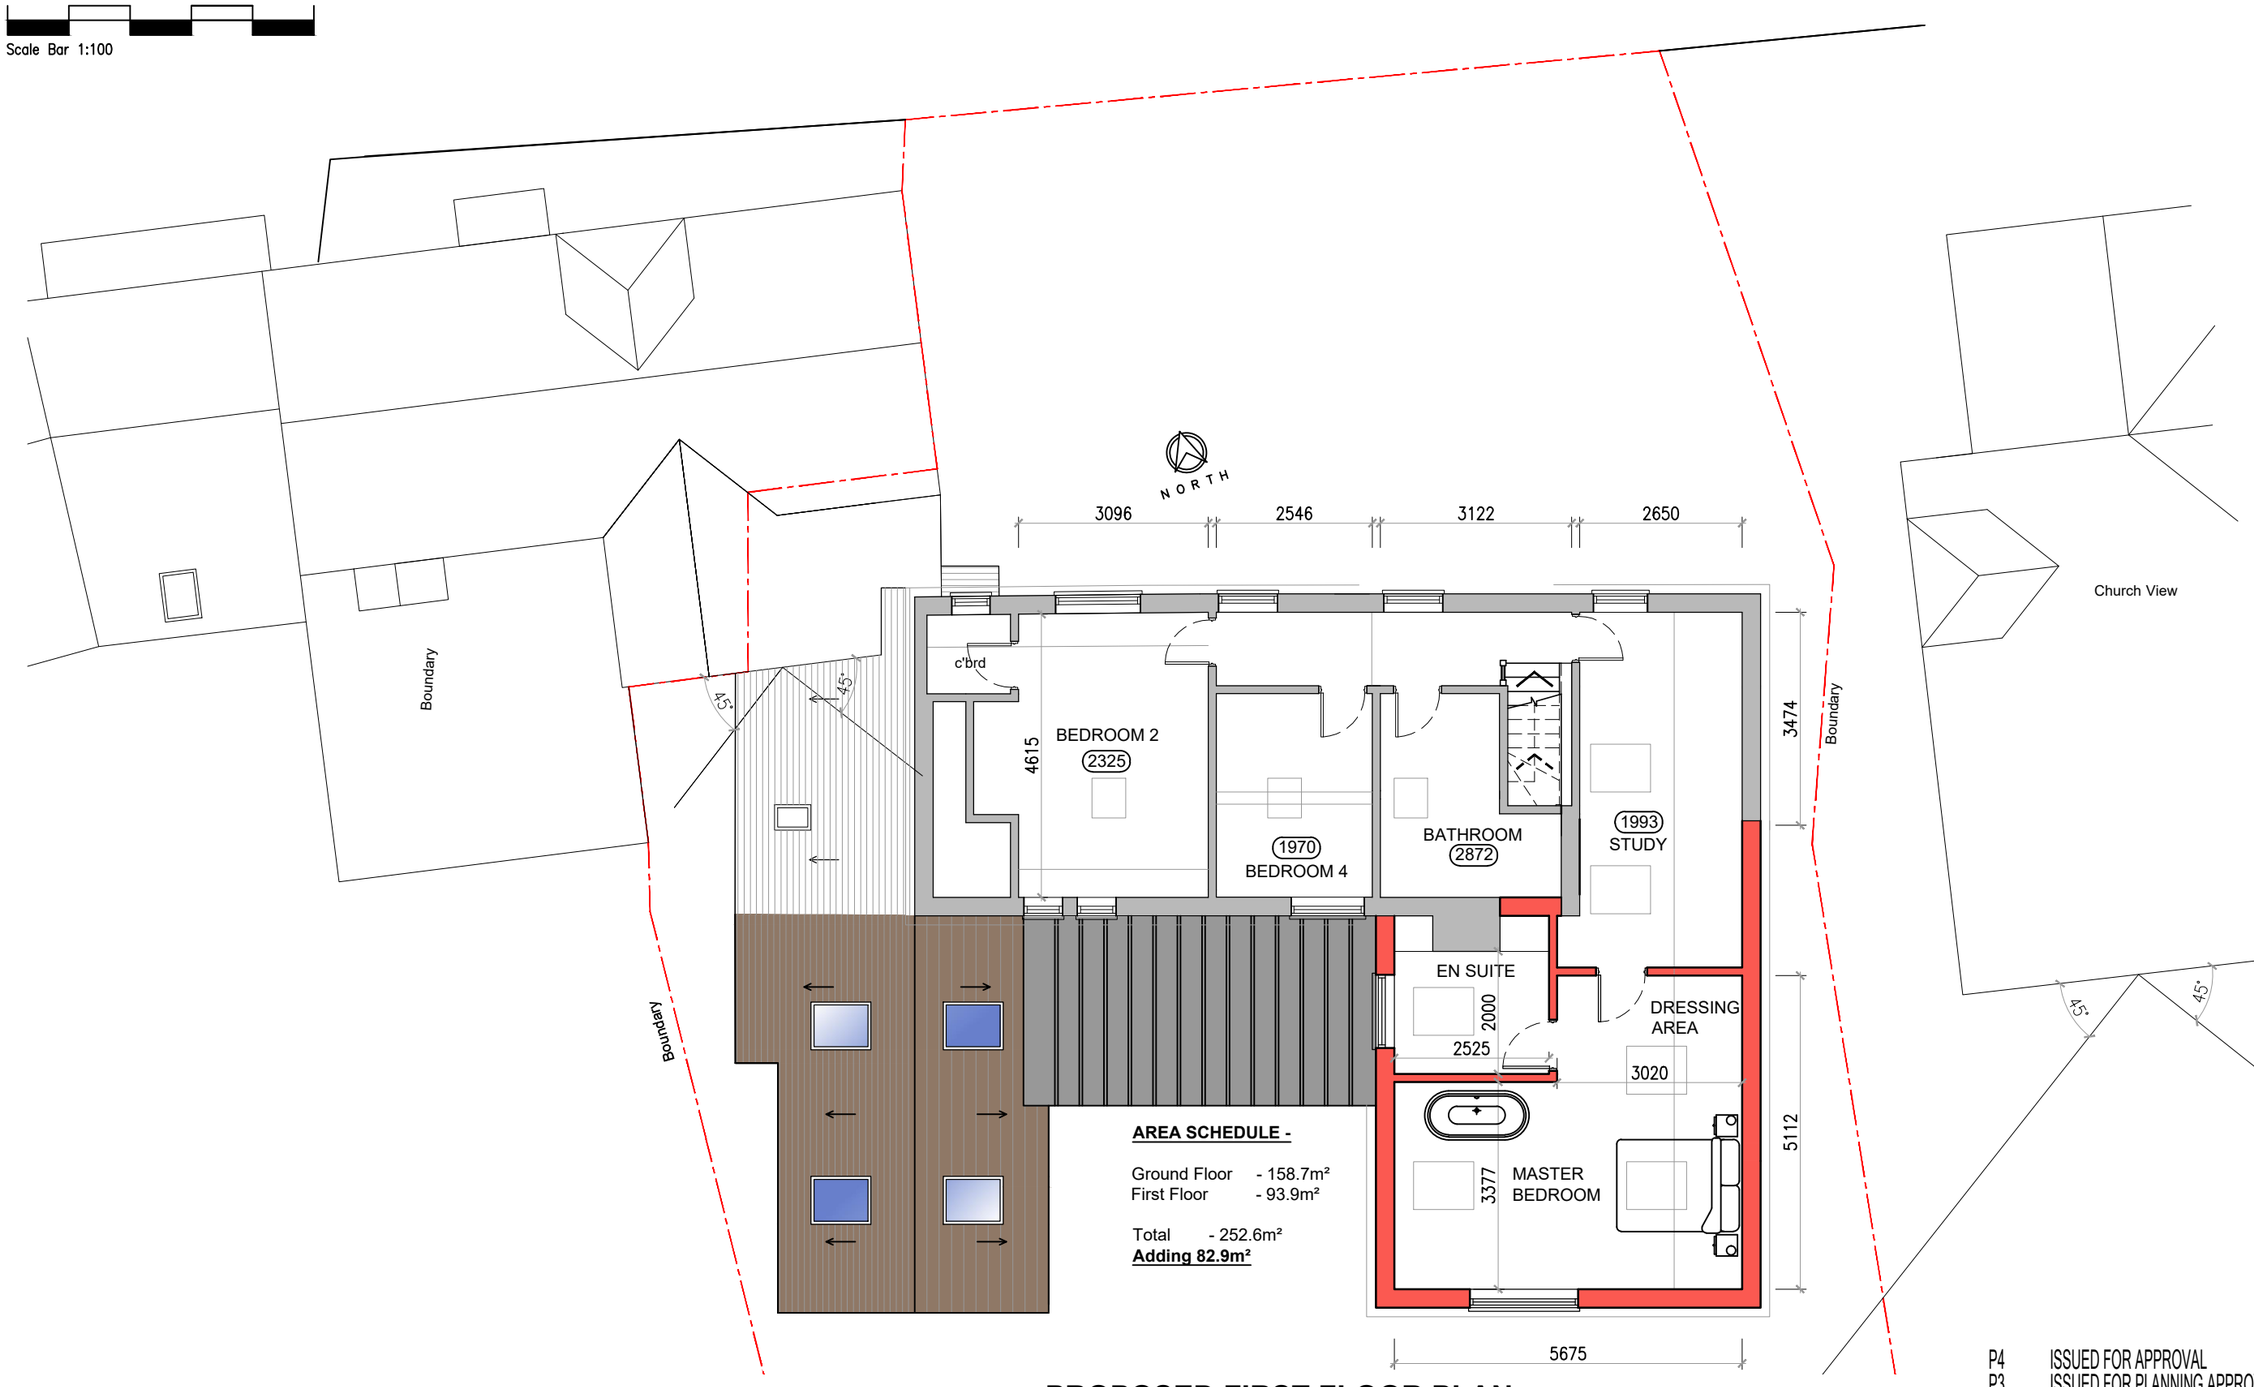

AREA SCHEDULE -

Ground Floor - 158.7m²
First Floor - 93.9m²

Total - 252.6m²
Adding 82.9m²

PROPOSED FIRST FLOOR PLAN

SCALE 1:100

REV	DESCRIPTION	DATE
P4	ISSUED FOR APPROVAL	19.12.2024
P3	ISSUED FOR PLANNING APPROVAL	07.09.2023
P2	ADDED 45 DEGREE SIGHT LINE	21.09.2022
P1	ISSUED FOR PLANNING APPROVAL	18.07.2022

Copyright reserved.
This drawing may only be used for the client and location specified in the title block. It may not be copied or disclosed to any other third party without prior written consent from DMA Building Designs. Prior to any works commencing on site, DMA Building Designs is to be contacted regarding the current status, revision or regulatory approval of this drawing.

1. The works shown have been drawn for submission to the local planning authority and are not to be used for construction.
2. No works shall commence until planning approval has been given by the local authority.
3. No works to commence without either full plans building control approval or a building notice served with the local authority.
4. The dimensions indicated are approximate and subject to site checks by the contractor prior to commencement.
5. DMA Building Designs accept no responsibility for any unknown factors which either preclude the works from construction or add additional costs, ie location of public sewers and underground services, abnormal foundation designs, due to trees, ground conditions or any underground structure or obstruction. condition of the existing building.

DMA BUILDING DESIGNS

KILN HOUSE, RUDGWICK BRICKWORKS, LYNWICK ST
RUDGWICK, HORSHAM, WEST SUSSEX, RH12 3DH.
TEL No 01403 822220 Mobile 07730 523447
Email - info@dmabuildingdesigns.co.uk



CLIENT
MR AND MRS NADALIN

PROJECT
DEMOLITION OF EXISTING SINGLE STOREY REAR EXTENSION AND REPLACED WITH A SINGLE AND TWO STOREY TO REAR WITH INTERNAL ALTERATIONS.

DRAWING
PROPOSED FIRST FLOOR PLAN
CHEWTON, THE STREET, SLINFOLD,
HORSHAM, WEST SUSSEX, RH13 0RR

SCALE @ A3	DATE	DRG No	REVISION
1:100	DEC 2024	DE 1045 / H / 07	P4