Batcheller Monkhouse

Drg No. 003 Rev B- Proposed Site Plan

Furnace Lake, Guildford Road, Slinfold, RH13 0QZ

Land App

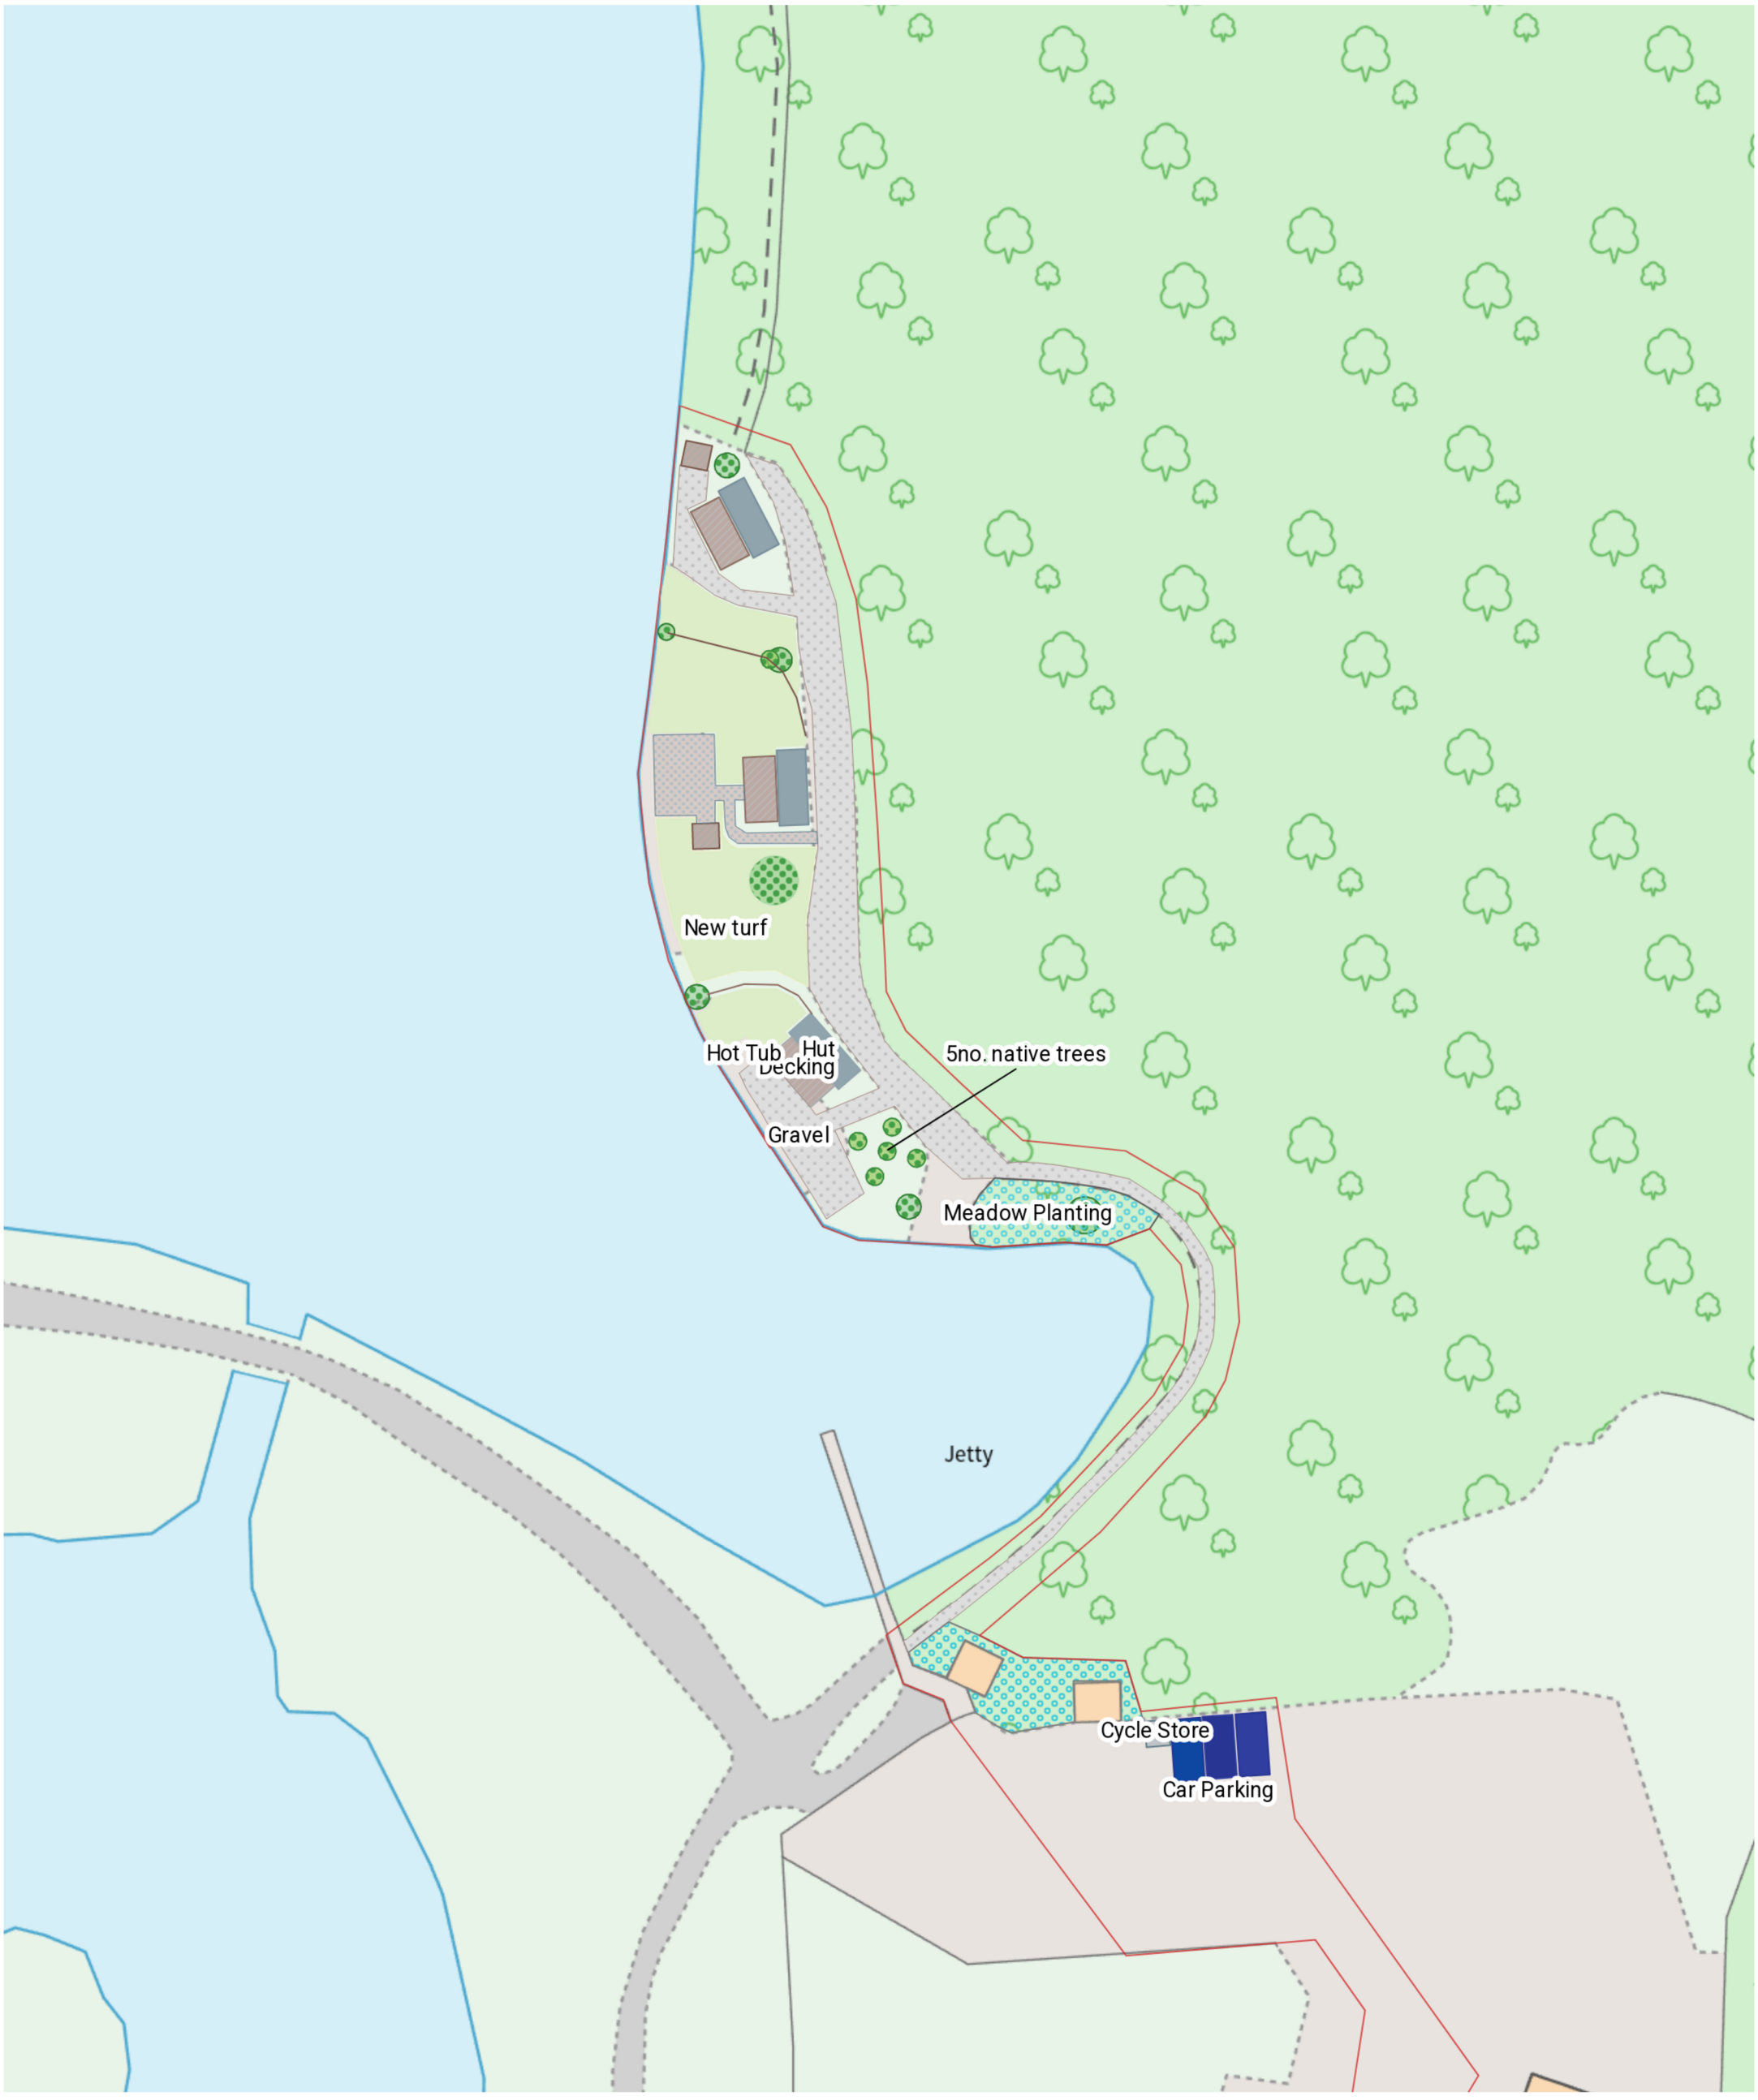

10 m
Scale 1:500 (at A3)

N