

0 1m 2m 3m 4m 5m

SCALE 1:100 @ A3

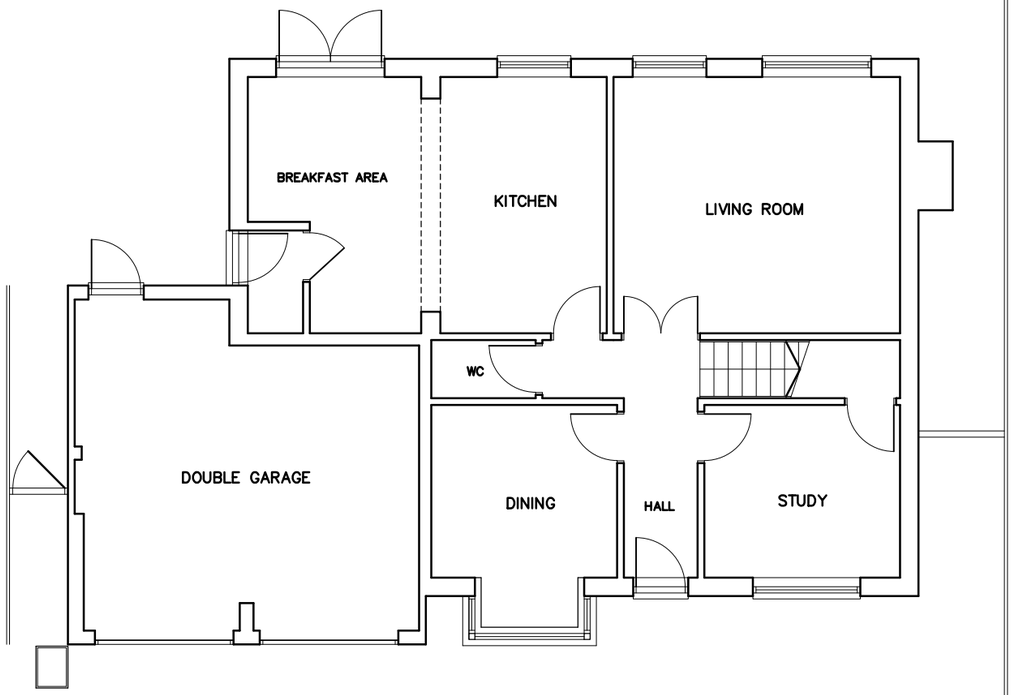

GROUND FLOOR PLAN

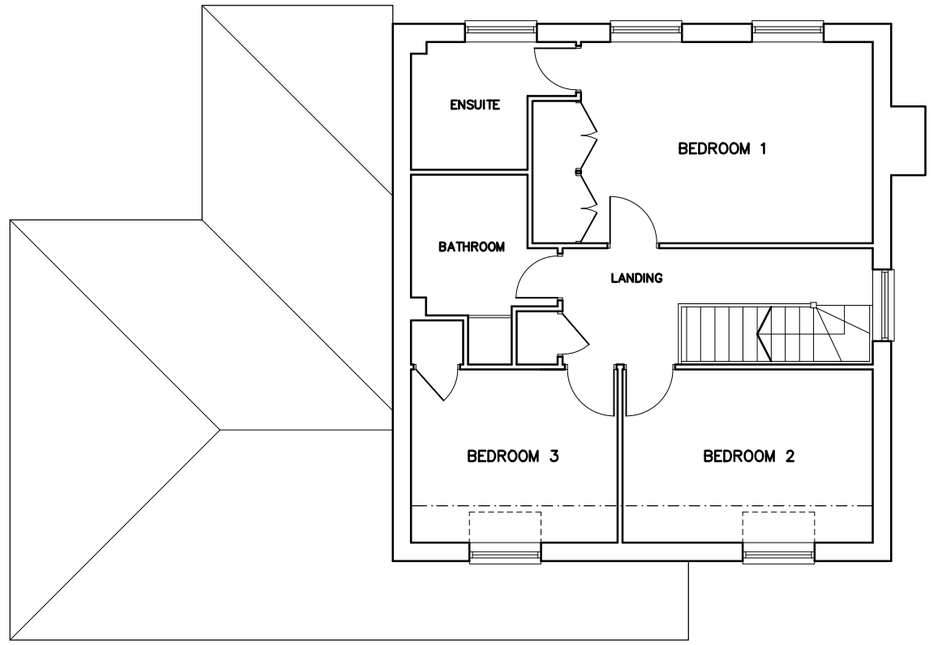

FIRST FLOOR PLAN

FOR
MR & MRS DAWSON

SITE
28 WINTERBOURNE,
HORSHAM,
WEST SUSSEX,
RH12 5JW

TITLE
EXISTING FLOOR PLANS

SCALE	DRAWN	DRAWING NO.
1:100 @ A3	AH 08/24	02 REV