
Horsham DC Application DC/24/0562
M Bessant, 2 The Forge, RHI2 3UA

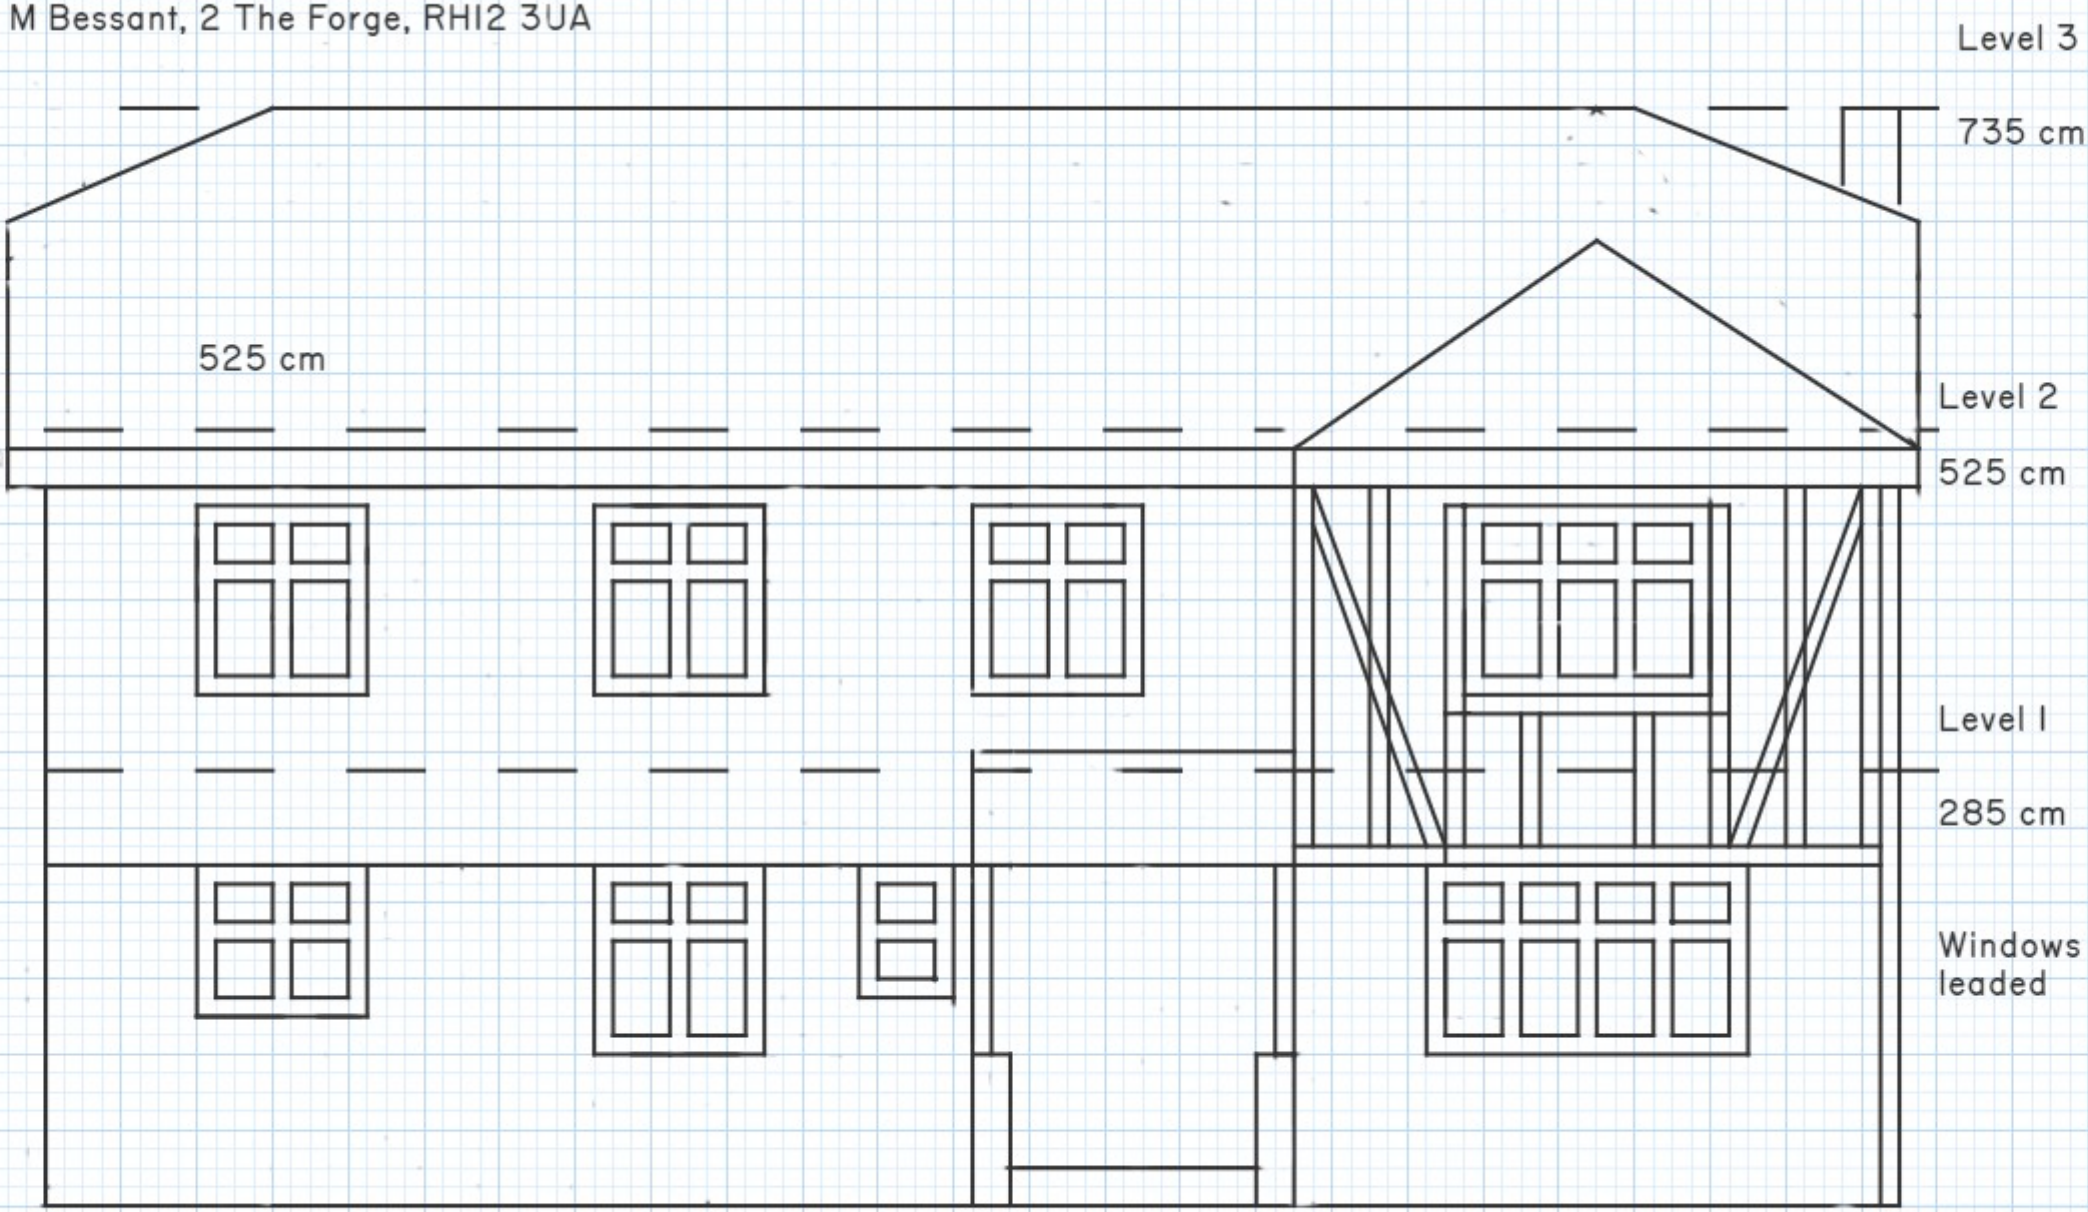

Existing Front Elevation

Scale 1cm:50cm