

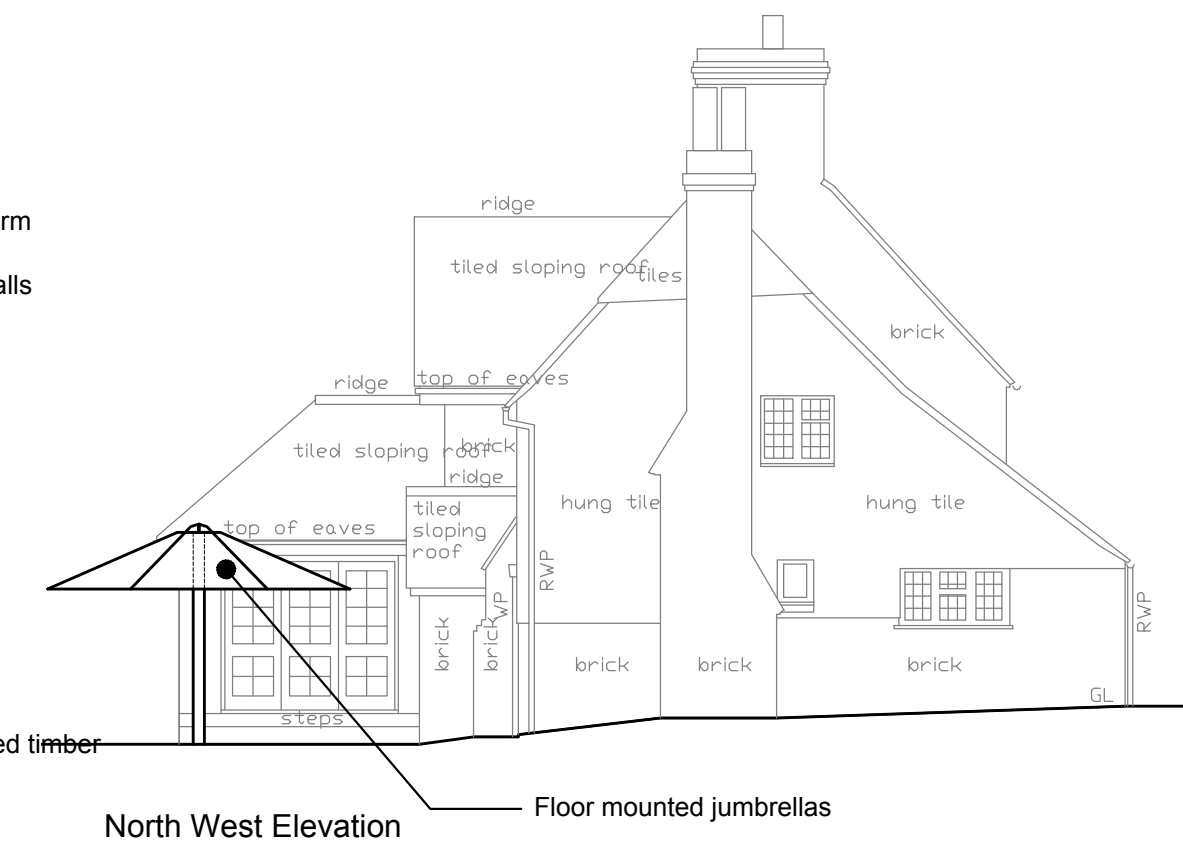


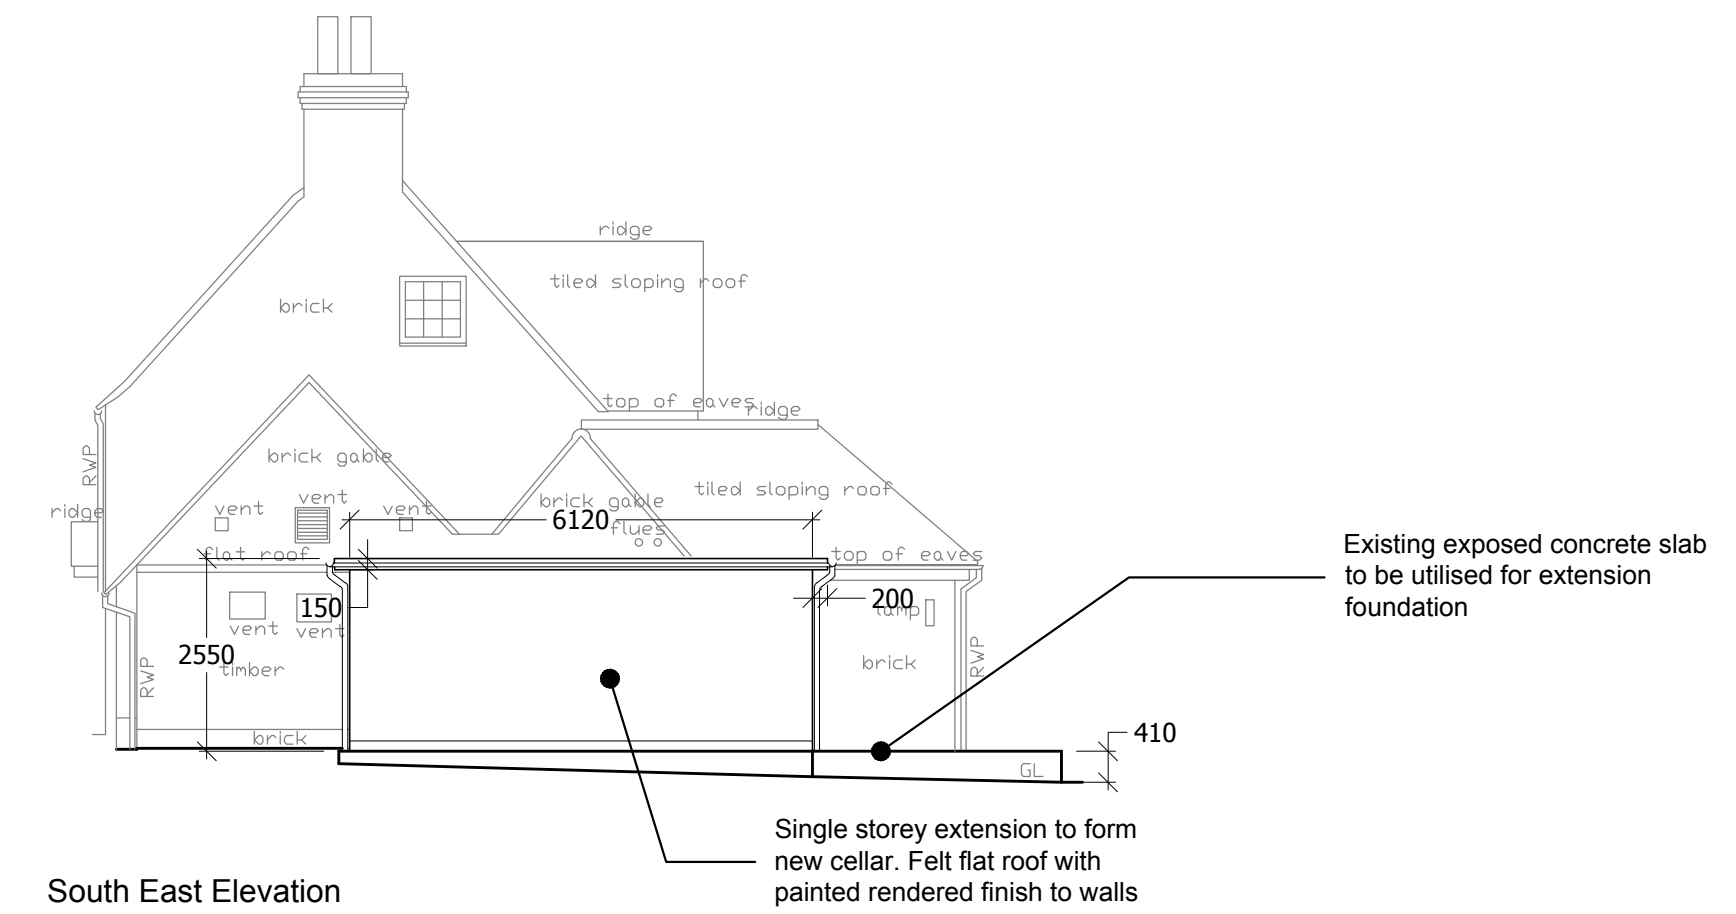

02 PROPOSED ELEVATIONS
SCALE - 1:100 @ A1

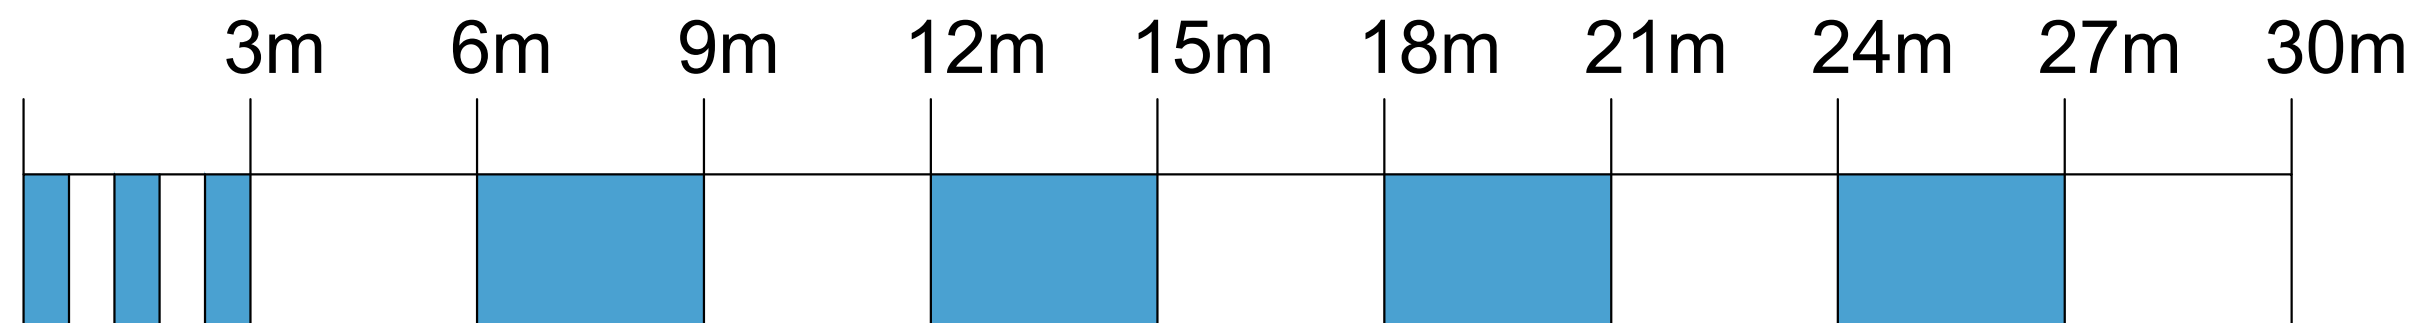

-	PLANNING ISSUE	13.11.25
-	-	-
Rev	Description	Date
Do not scale from drawings. All discrepancies to be reported to the Client immediately. All dimensions to be verified by contractor on site prior to any works commencing.		
Client Name :		Hall and Woodhouse
Project Address :		The Fox Inn
		Buck Green
		West Sussex
Description :		Proposed Elevations
Scale :		1:100 @ A1
PLANNING		
Dwg No.		Rev No.
24-099-08-02		-