THIS DRAWING SHOULD BE READ IN CONJUNCTION WITH ANY OTHER RELEVANT DRAWINGS AND THE CONSTRUCTION MANUAL.
THE BUILDER SHOULD CHECK ALL LEVELS AND SITE DIMENSIONS BEFORE WORK STARTS AND NOTIFY SCANDIA OF ANY DISCREPANCY

IF IN DOUBT PLEASE ASK

© COPYRIGHT IN THIS DRAWING AND WORK EXECUTED IS AND REMAINS THE PROPERTY OF SCANDIA-HUS LIMITED AND OR ITS SUBSIDIARIES IN ACCORDANCE WITH THE PROVISIONS OF THE COPYRIGHT ACT. PERMISSION TO PRODUCE COPIES OR MODIFIED DRAWINGS IN WHOLE OR IN PART FOR ANY PURPOSE SHOULD BE OBTAINED FROM SCANDIA-HUS LIMITED & ANY SUCH REPRODUCTIONS SHOULD INCLUDE THIS & THE FOREGOING STATEMENT

| REV | DESCRIPTION | DATE | DRN | CHK |
|---|---|---|---|---|
| A | GENERAL REVISION | 19/6/24 | JP | |
| B | GENERAL REVISION | 8/7/24 | JP | |
| C | ESCAPE WINDOW NOTES AMENDED | 29/01/25 | SE | |
| D | GENERAL REVISIONS | 11/2/26 | JP | |
| E | GENERAL REVISIONS | 27/2/26 | JP | |
| F | GENERAL REVISION | 4/3/26 | JP | |
| G | WINDOW REVISION | 15/3/26 | JW | |

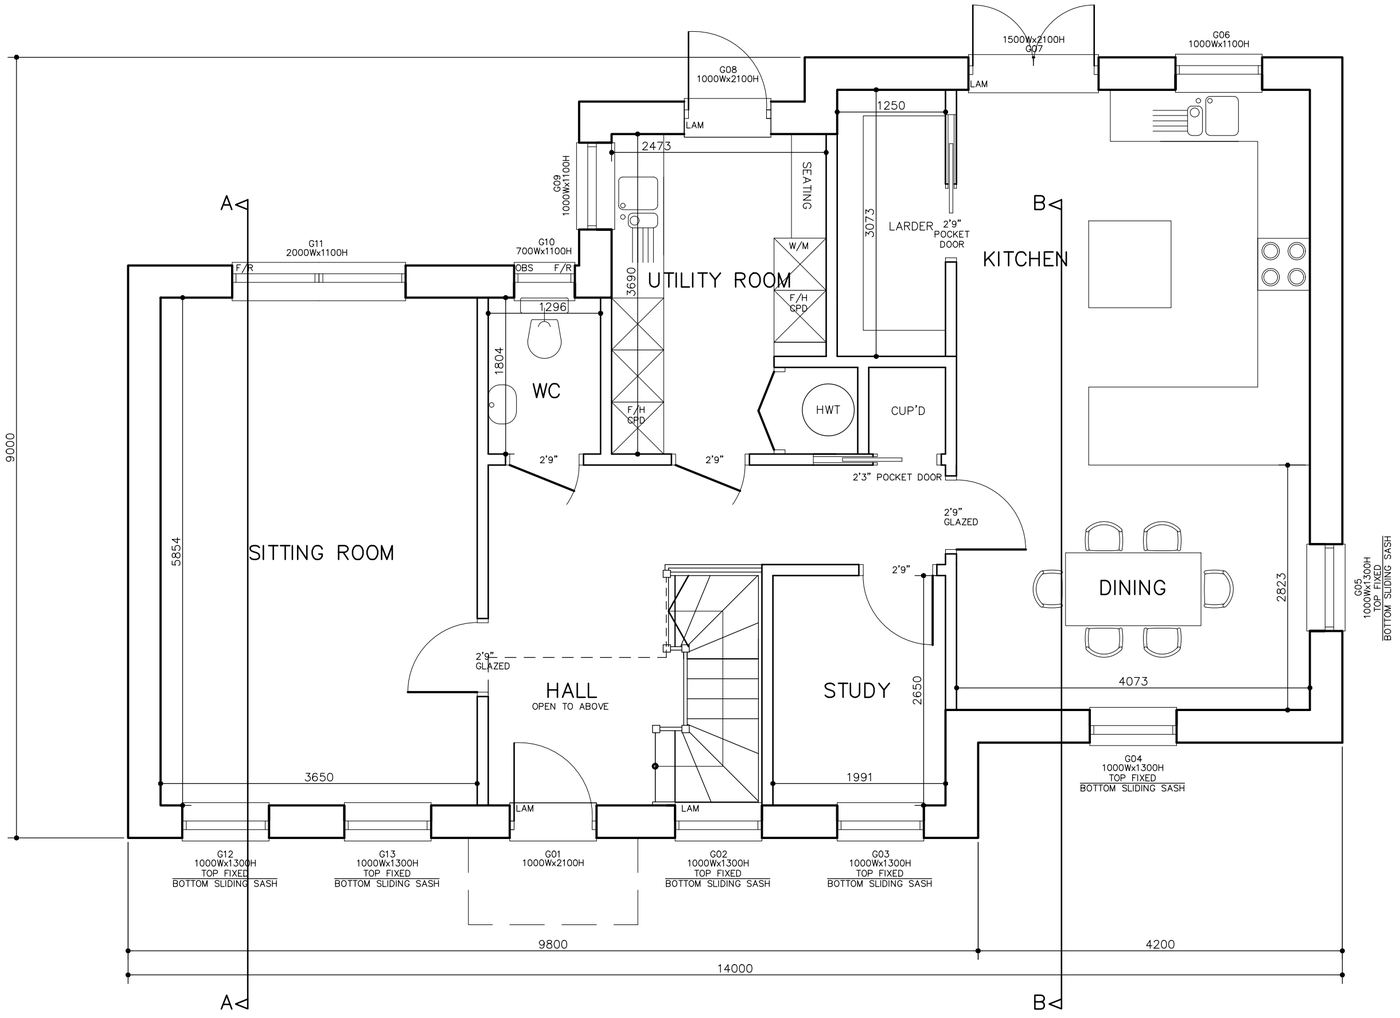


# GROUND FLOOR PLAN

EXTERNAL AREA: 107.54m²
INTERNAL AREA: 90.9m²

1/50 0 0.5 1 1.5 2 2.5 5

scandiahus
SCANDIA-HUS BUSINESS PARK,
FELCOURT ROAD, FELCOURT, EAST GRINSTEAD,
WEST SUSSEX, RH19 2LP : TEL 01342 838060

FOR
MR J CHALLEN & MISS J COLE

SITE
HIGH BEECH, MILL LANE,
LOWER BEEDING
WEST SUSSEX, RH13 6PX

TITLE
PROPOSED DWELLING
GROUND FLOOR

| C/No. | O/No. | SCALE |
|---|---|---|
| 236995 | | 1:50 @A2 |
| DRAWN: LW | | DRAWING NUMBER: 02 REV G |
| DATE: 8/23 | | |