PROPOSED
SITE PLAN
1:200

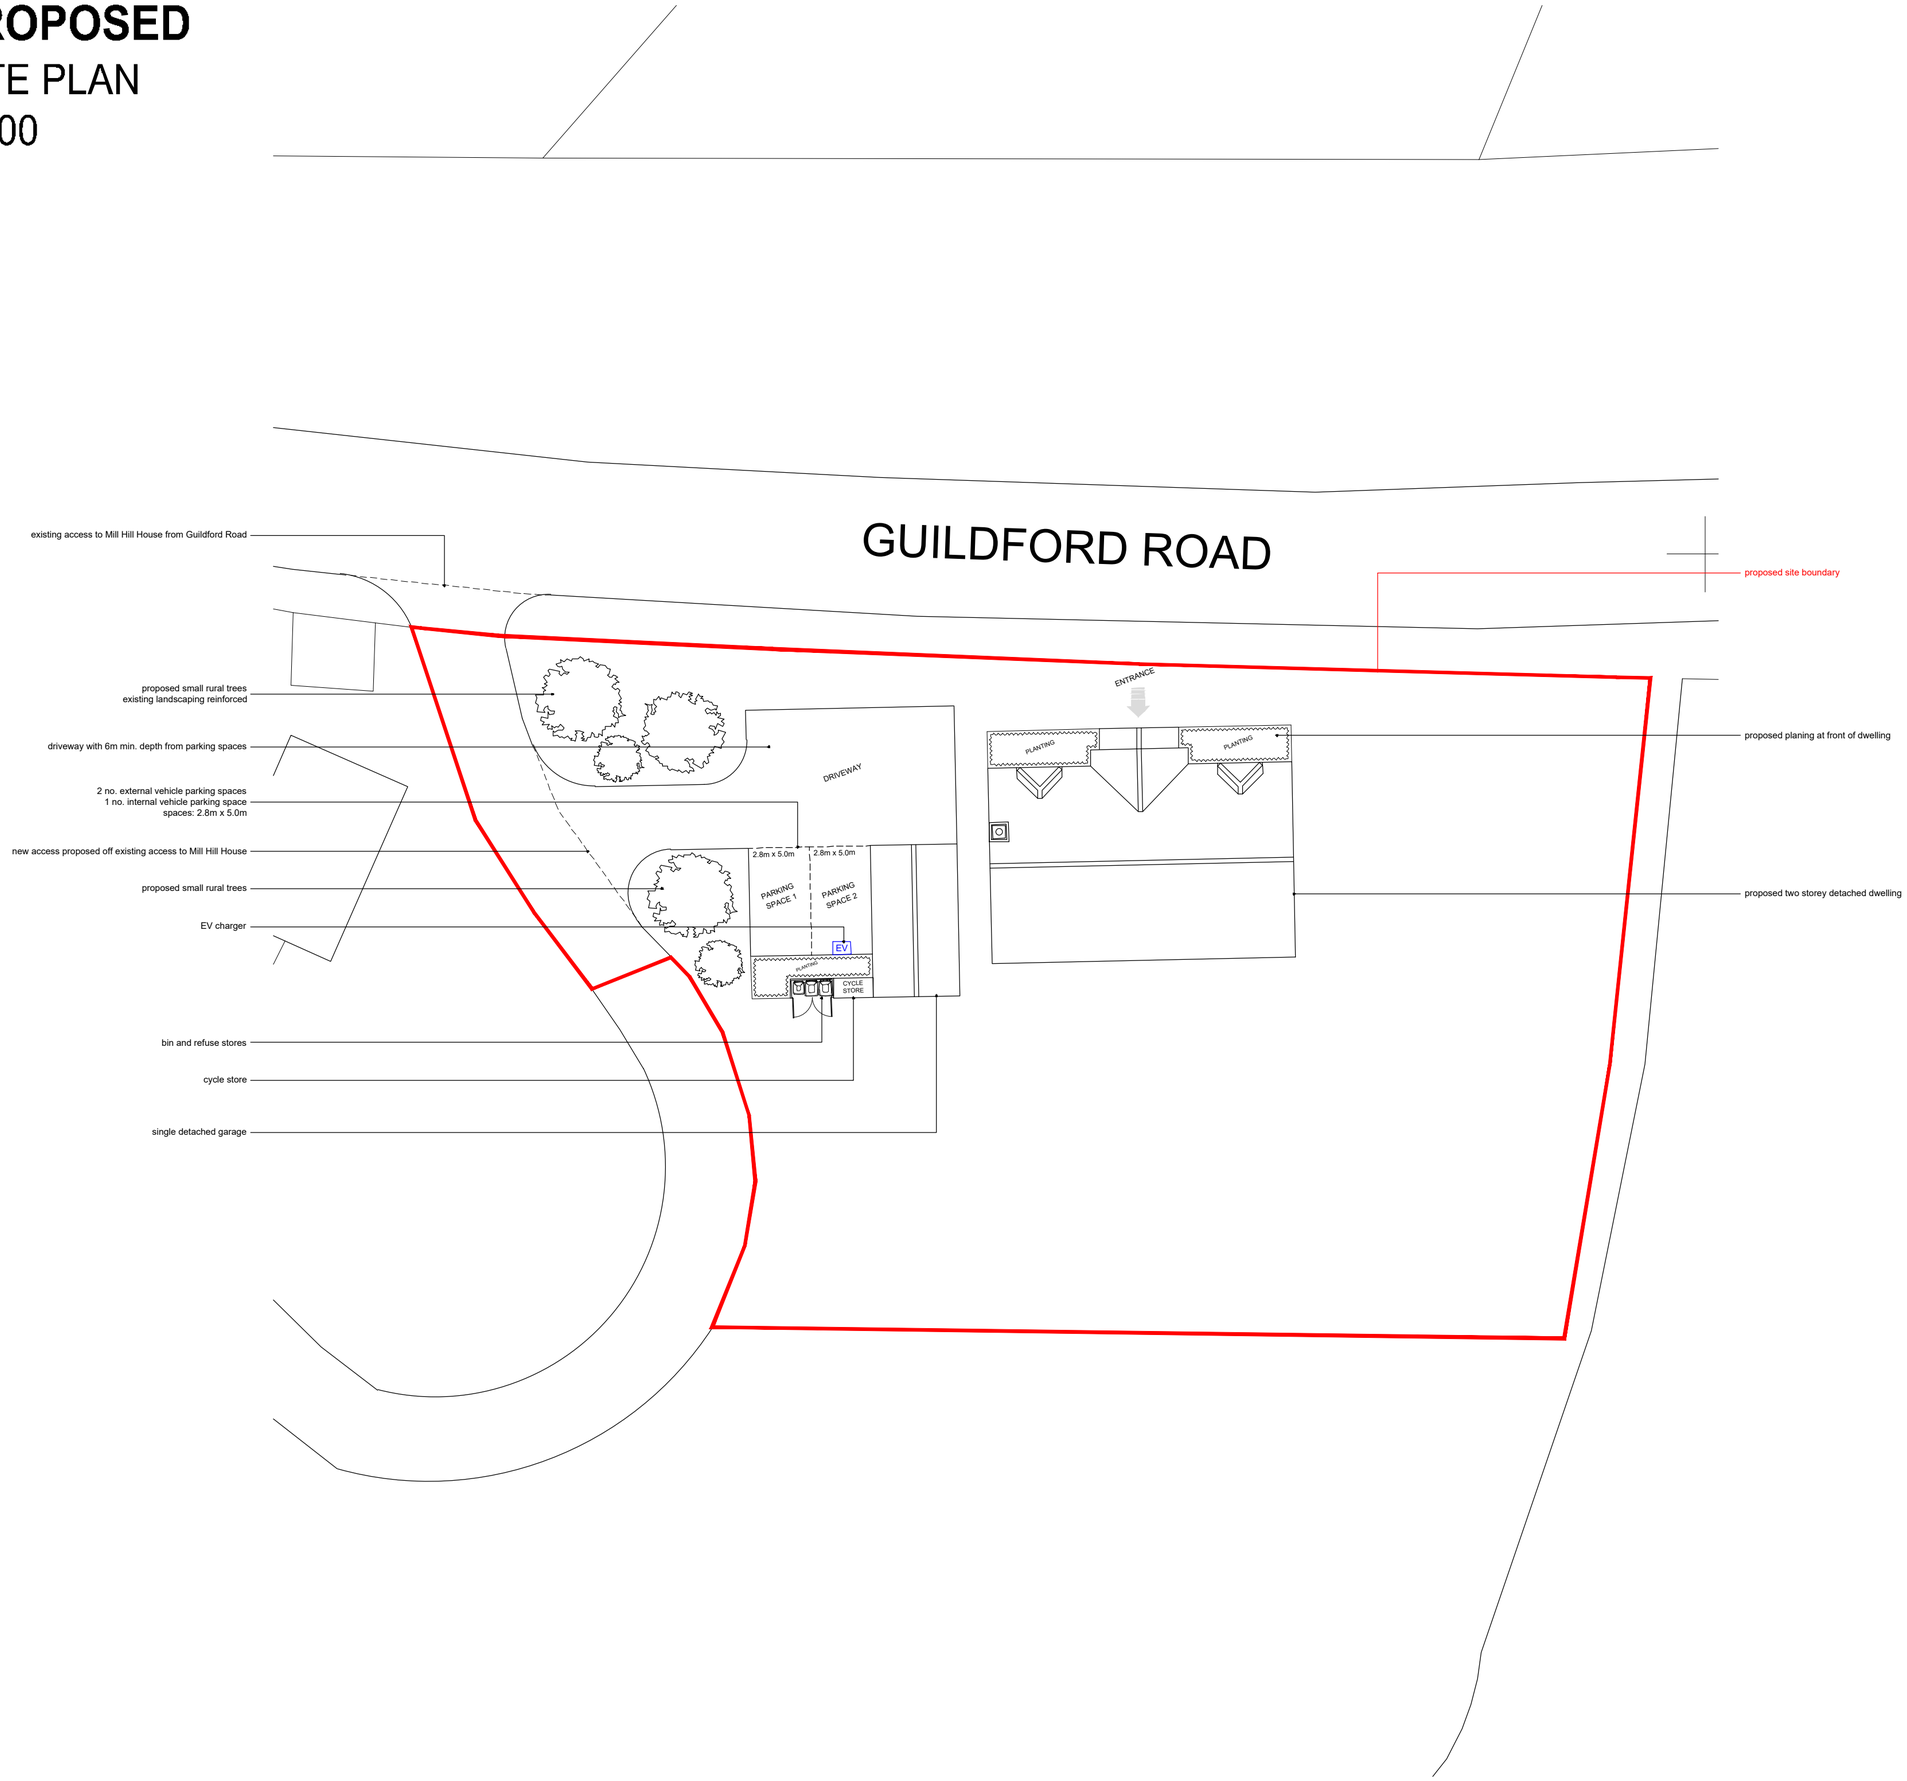

Notes:

Figured dimensions to be used in preference to scaled.
The Contractor is to check all site dimensions and setting-out and obtain the Architect's instructions in respect of any discrepancy revealed before work is put in hand.
Description or illustration of proprietary systems or products is not to be taken as licence in respect of patents or copyright involved or royalties due.
All rights in drawing and design are reserved to the Architect.
Copyright; not to be reproduced without the Architect's permission.
Subject to survey

0 4M 8M 16M

1:200

-

Rev.	Date	Details	Drawn

Project:

Mill Hill House
Guildford Road
Rudgwick

Content:

P L A N N I N G
Proposed
Ground Floor Plan

Scale: 1:200@A2

North:

Date: 09.11.26 14.09.26

Drawn: SAR

Rev: -

GR/RW/26/PL/L03

arcline architecture

t | 07738 398637
w | arclinearchitecture.co.uk
e | info@arclinearchitecture.co.uk

© Arcline Architecture 2026