

NOTE
This drawing has been prepared from historical information that cannot be guaranteed accurate.
Responsibility is not accepted for errors made by others in scaling from this drawing. All construction information should be taken from figured dimensions only. All dimensions should be checked on site prior to the manufacture of any components. No services should pass through or over the Boxes & Parcels room. No sprinklers to be located in the Comms Room

HATCHING

- New Secure Partition wall
- New Partition wall
- Book Room Secure wall
- Existing Partition wall
- Structural wall
- Area not in scope

16.01.26	E	JNA	JoC	Amended to show plant room location
09.01.26	D	JNA	JoC	Amended to show fire escape route at the back and vacant space and door
19.12.25	C	JNA	JoC	FSD 1 Submission. Notes and indicative external platform included
21.11.25	B	JNA	JoC	Amended Following BDR, OSD submission
28.10.25	A	JNA	JoC	Amended Following ISV survey, TFF updated



Boleyn House,
St Augustine's Business Park,
Whistable
CT5 2QJ
Tel 01227 281 000
info@morrisandspottiswood.co.uk

HORSHAM CARFAX

1-2 CARFAX, HORSHAM,
WEST SUSSEX
RH12 1DN
PIM No.10352





Drawing Title
SECOND FLOOR LAYOUT
AS PROPOSED
MAYOR BRANCH REFURBISHMENT 2026

Branch Sort Code	Branch ID	Supplier Project No
20-42-58	00	RMWBS10200
Scale	Drawn	Checked
1:100@A3	JNA	-
Date	14/10/2025	
Drg.No	RMWBS10200_014	Revision
		E
Architectural Practice: MORRIS & SPOTTISWOOD		



ENSURE EXISTING WALLS INDICATED
WITH DASHED LINE COMPLY WITH
SECURITY STANDARDS

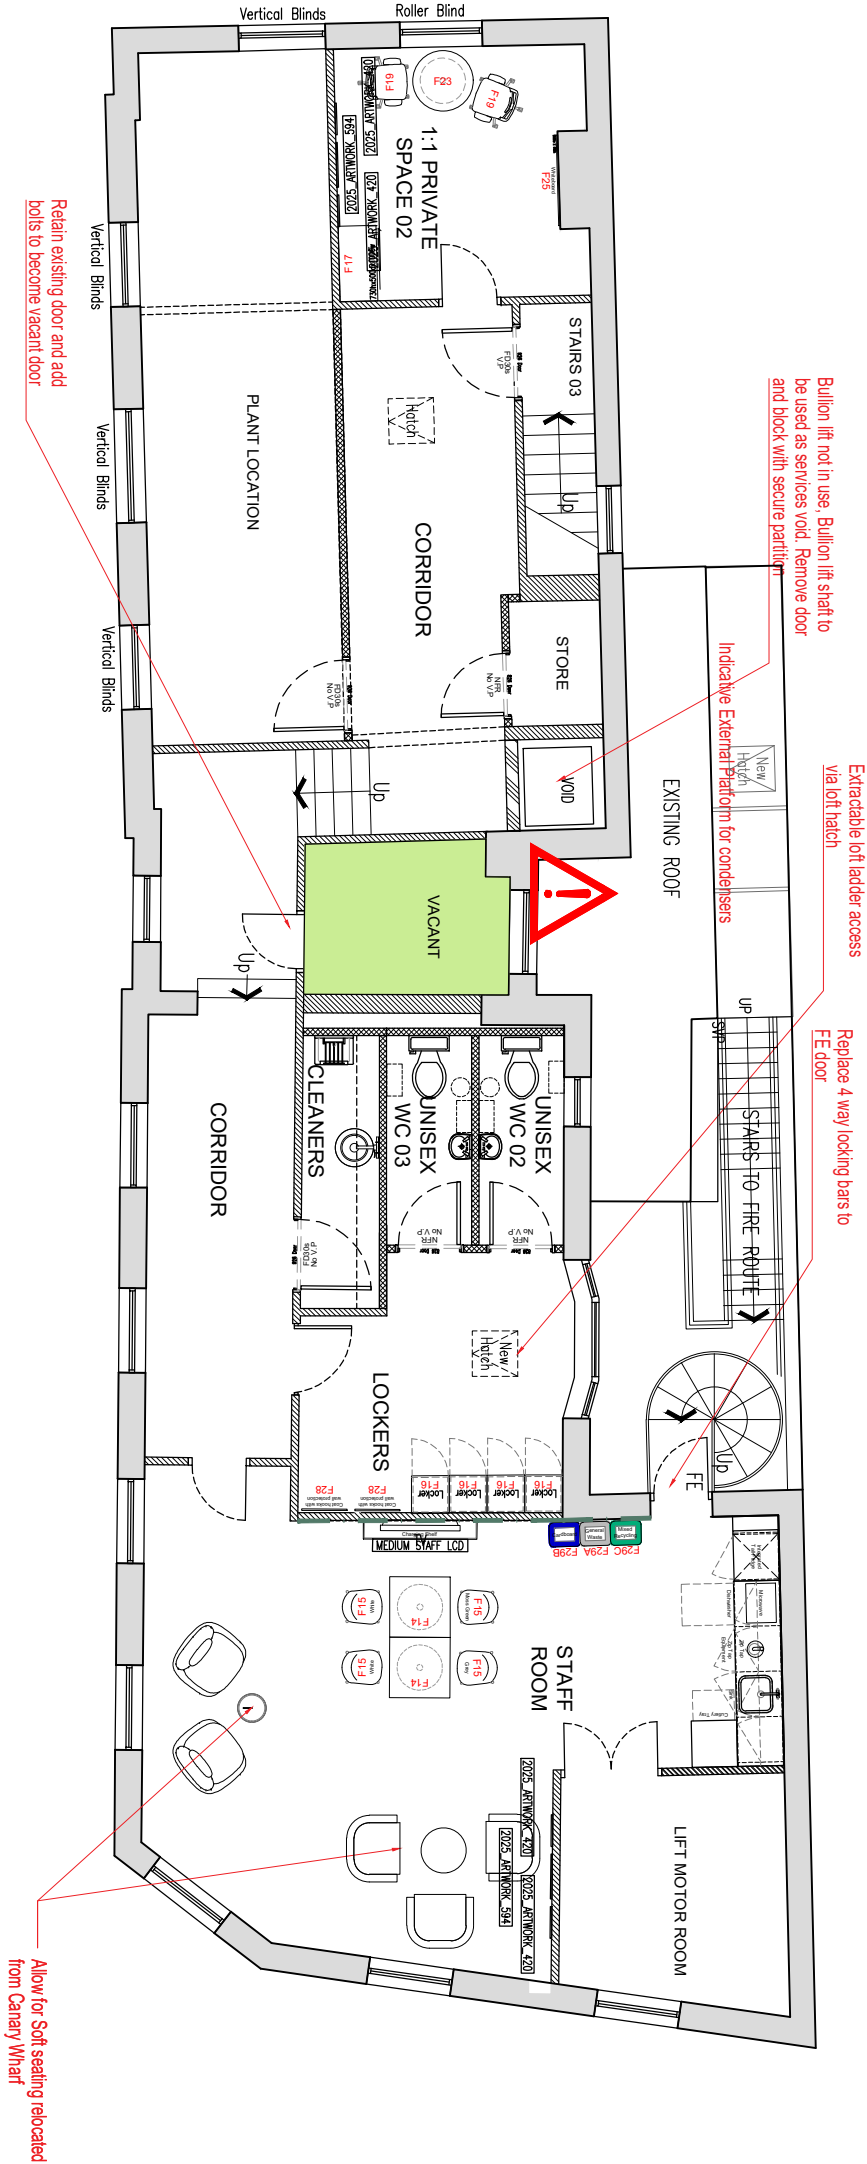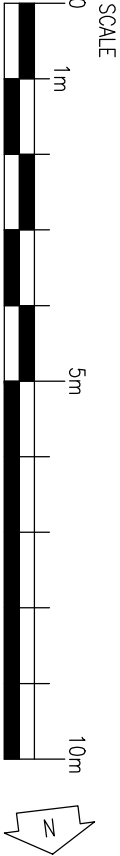

FULL SCHEME DESIGN

CONFIDENTIAL