
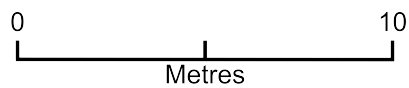


Site for proposed Pergola

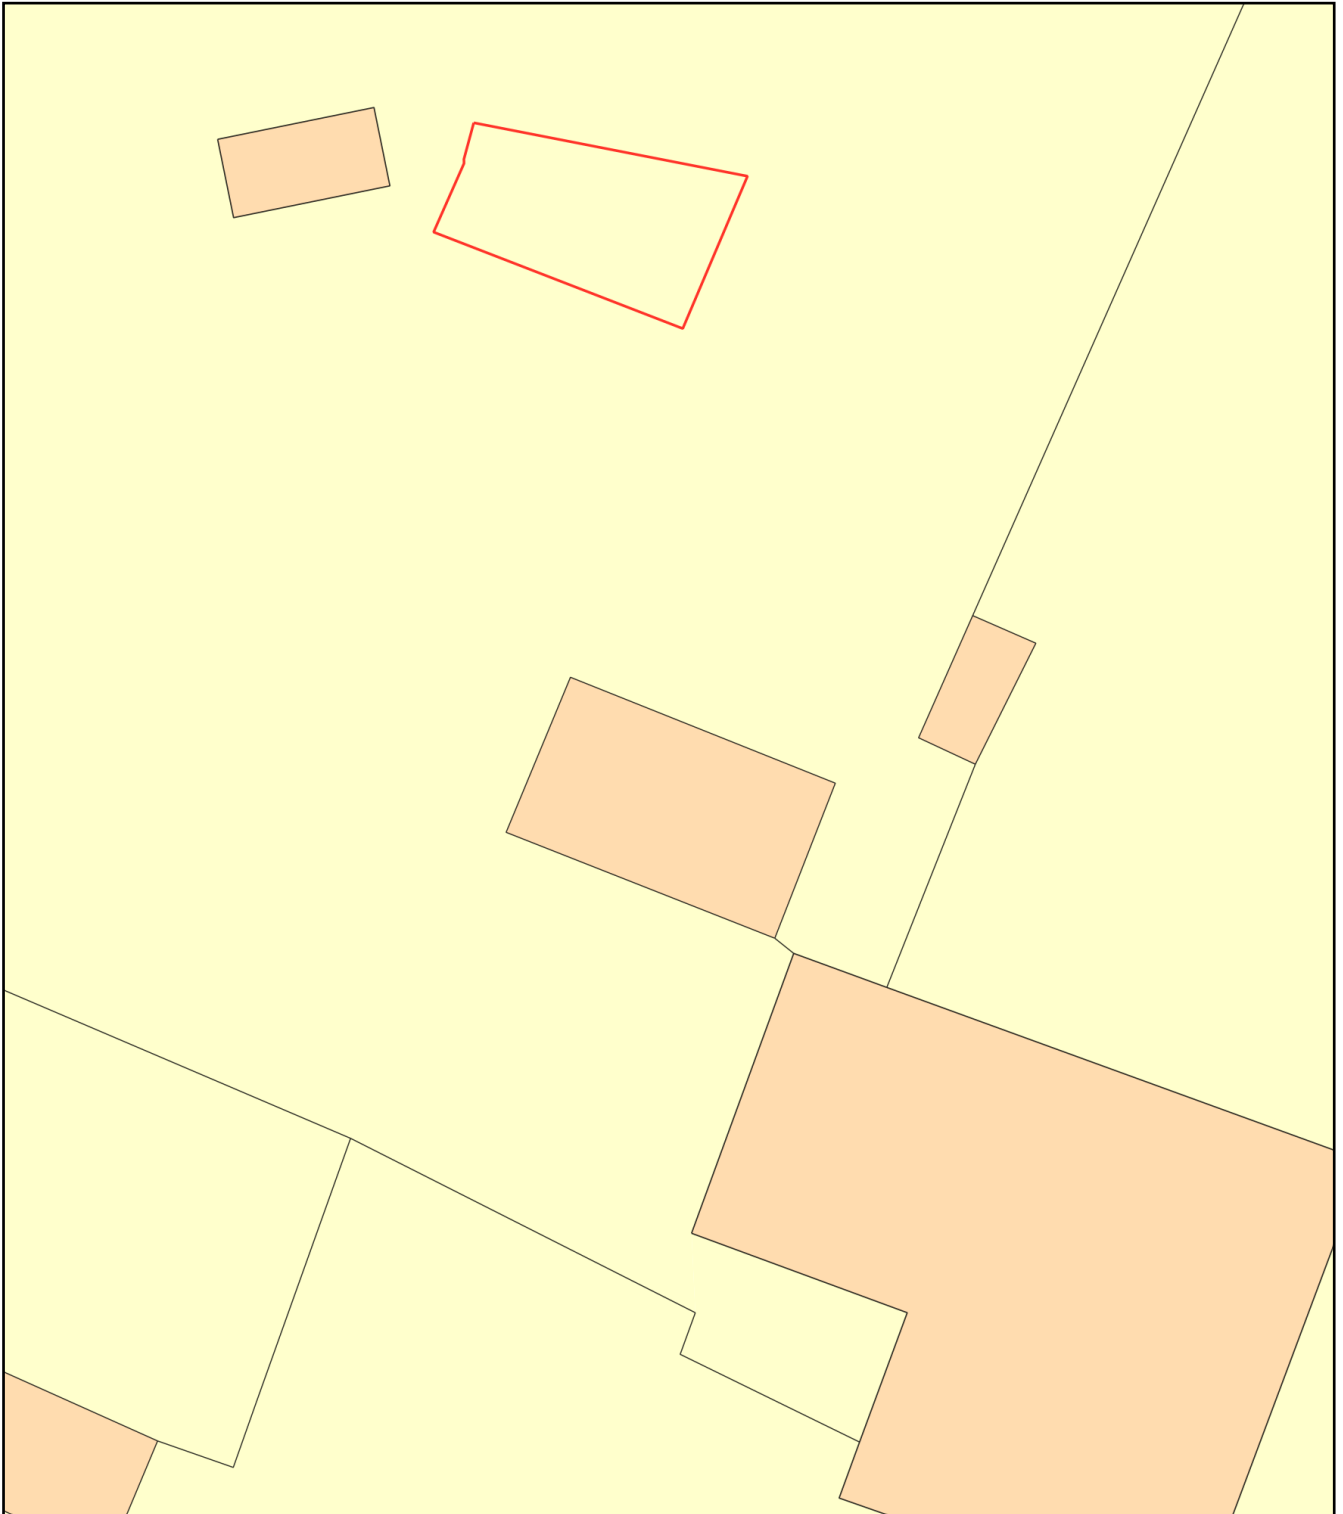

Plan Produced for: Neil Bailey

Date Produced: 01 Jun 2026

Plan Reference Number: TQRQM26152134528387

Scale: 1:200 @ A4