

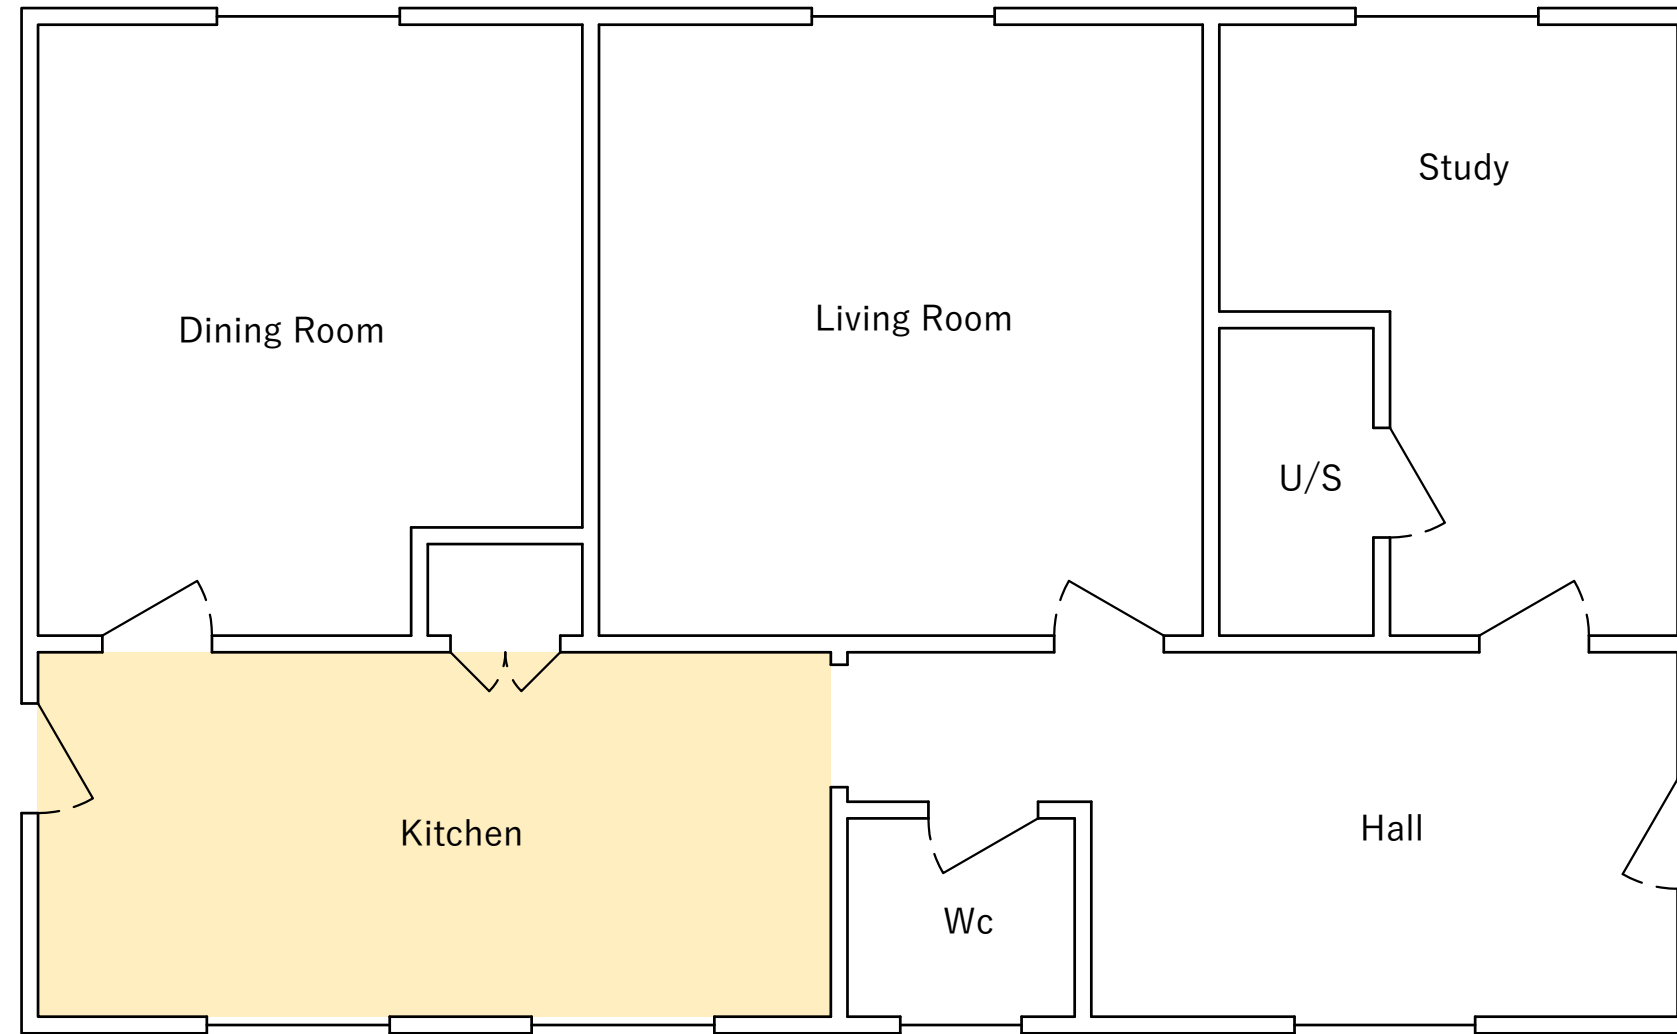
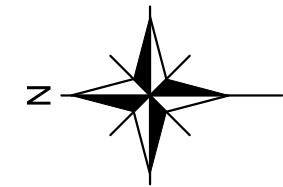


 

 Extent of Floor Tile Removal and Potential Slab replacement

SCALE 1:50 @ A3

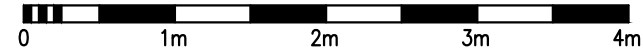


48 Church Street
Reigate
Surrey RH2 0SN
t: 01737 245 666

Project:
Austin

Drawing title:
Extent of Floor Tile Removal

Rev	Date	Description
	May 2026	
	N.T.	S.P.
	5078	SK002