



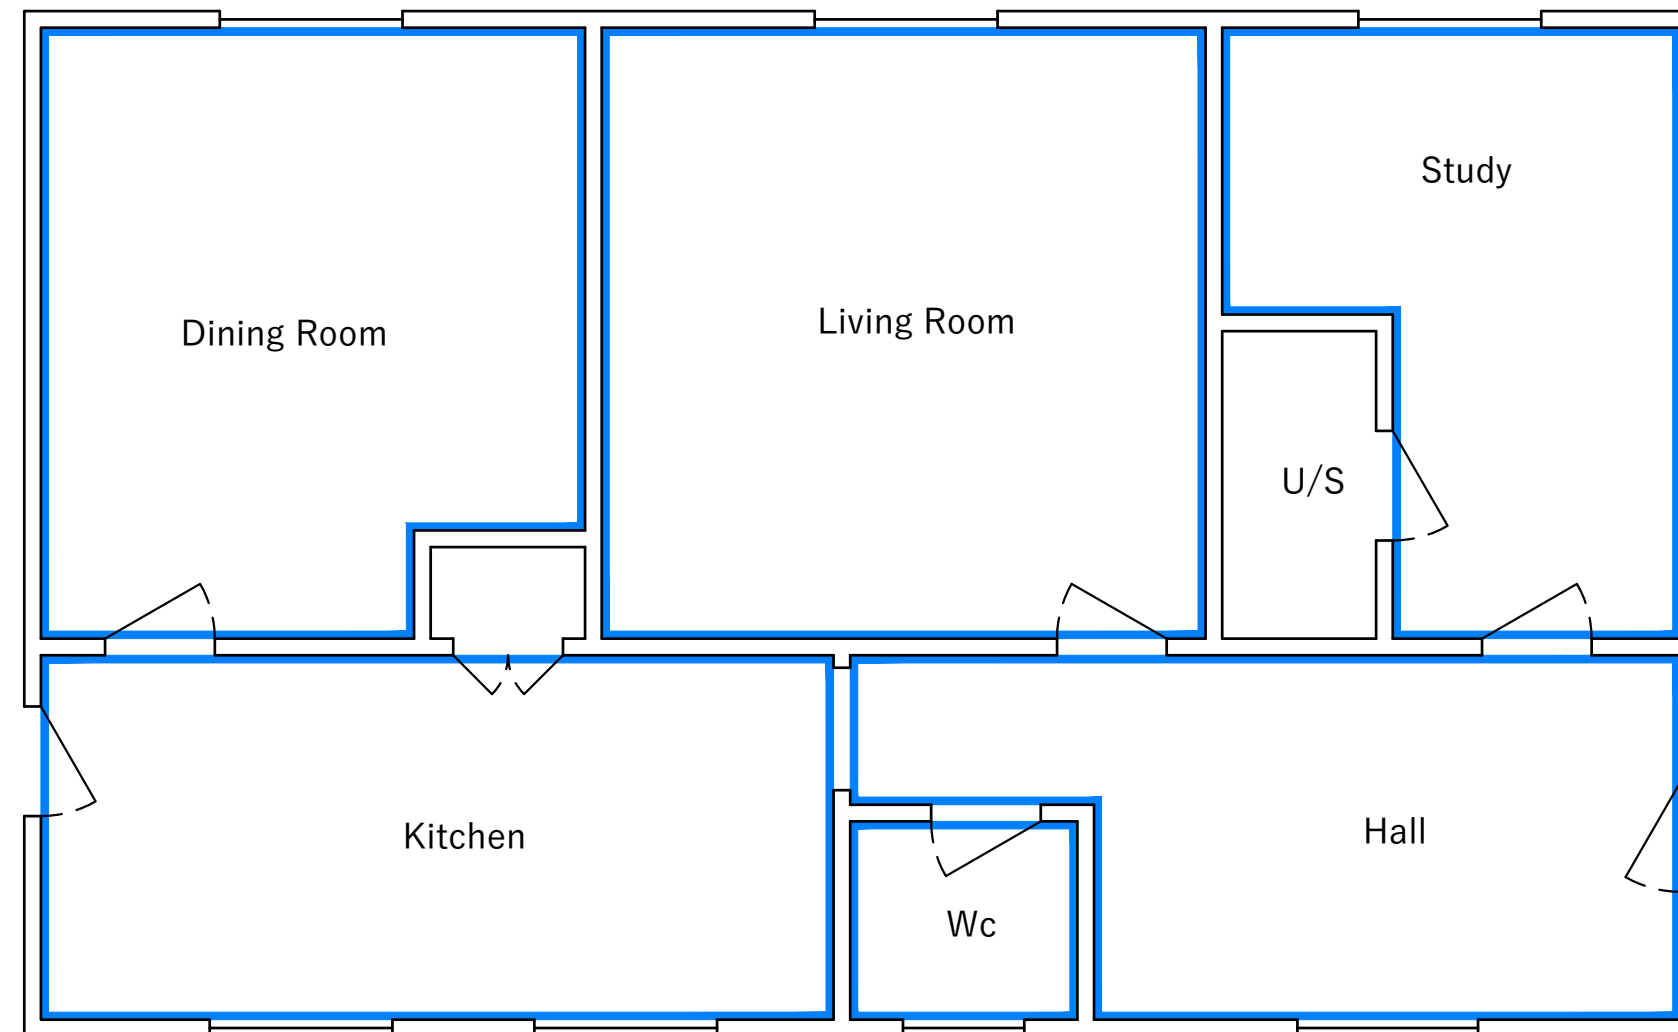

Extent of Wall Plaster Removal
to a Height of 1.2m

SCALE 1:50 @ A3

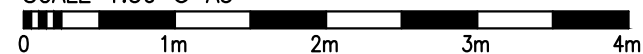

48 Church Street
Reigate
Surrey RH2 0SN
t: 01737 245 666

Project:
Austin

Drawing title:
Extent of Wall Plaster Removal

Rev	Date	Description
	May 2026	
	N.T.	
	5078	

Scale: 1:50 @ A3	Checked: S.P.
Drawing No.: SK003	