



Rear West Elevation Side South Elevation Front East Elevation Side North Elevation

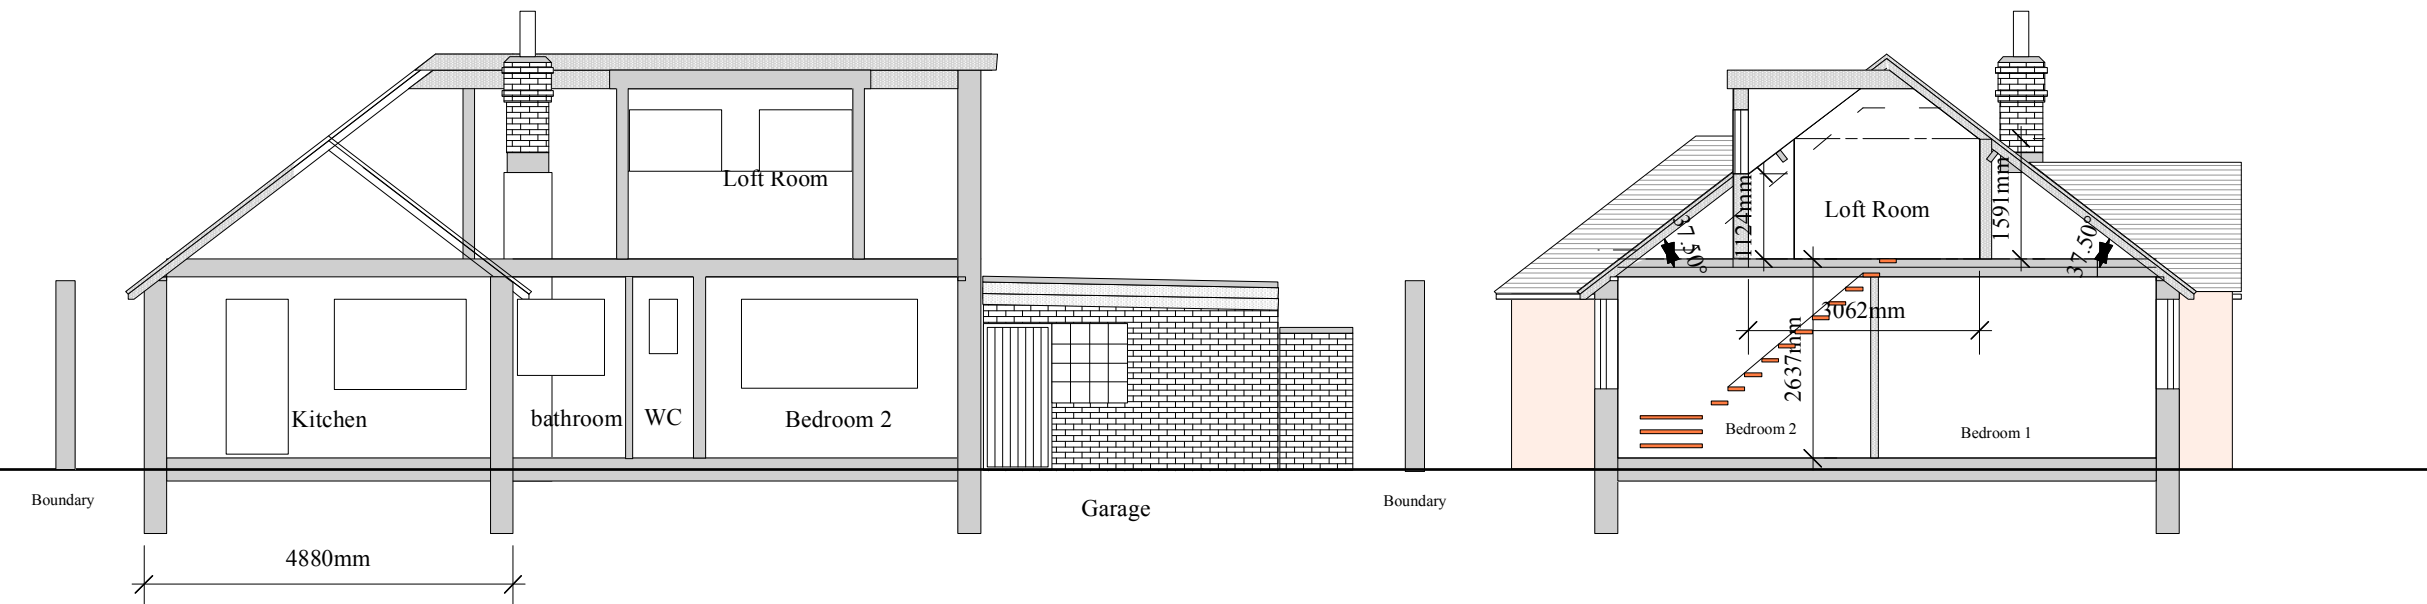

Section Looking East Section Looking North

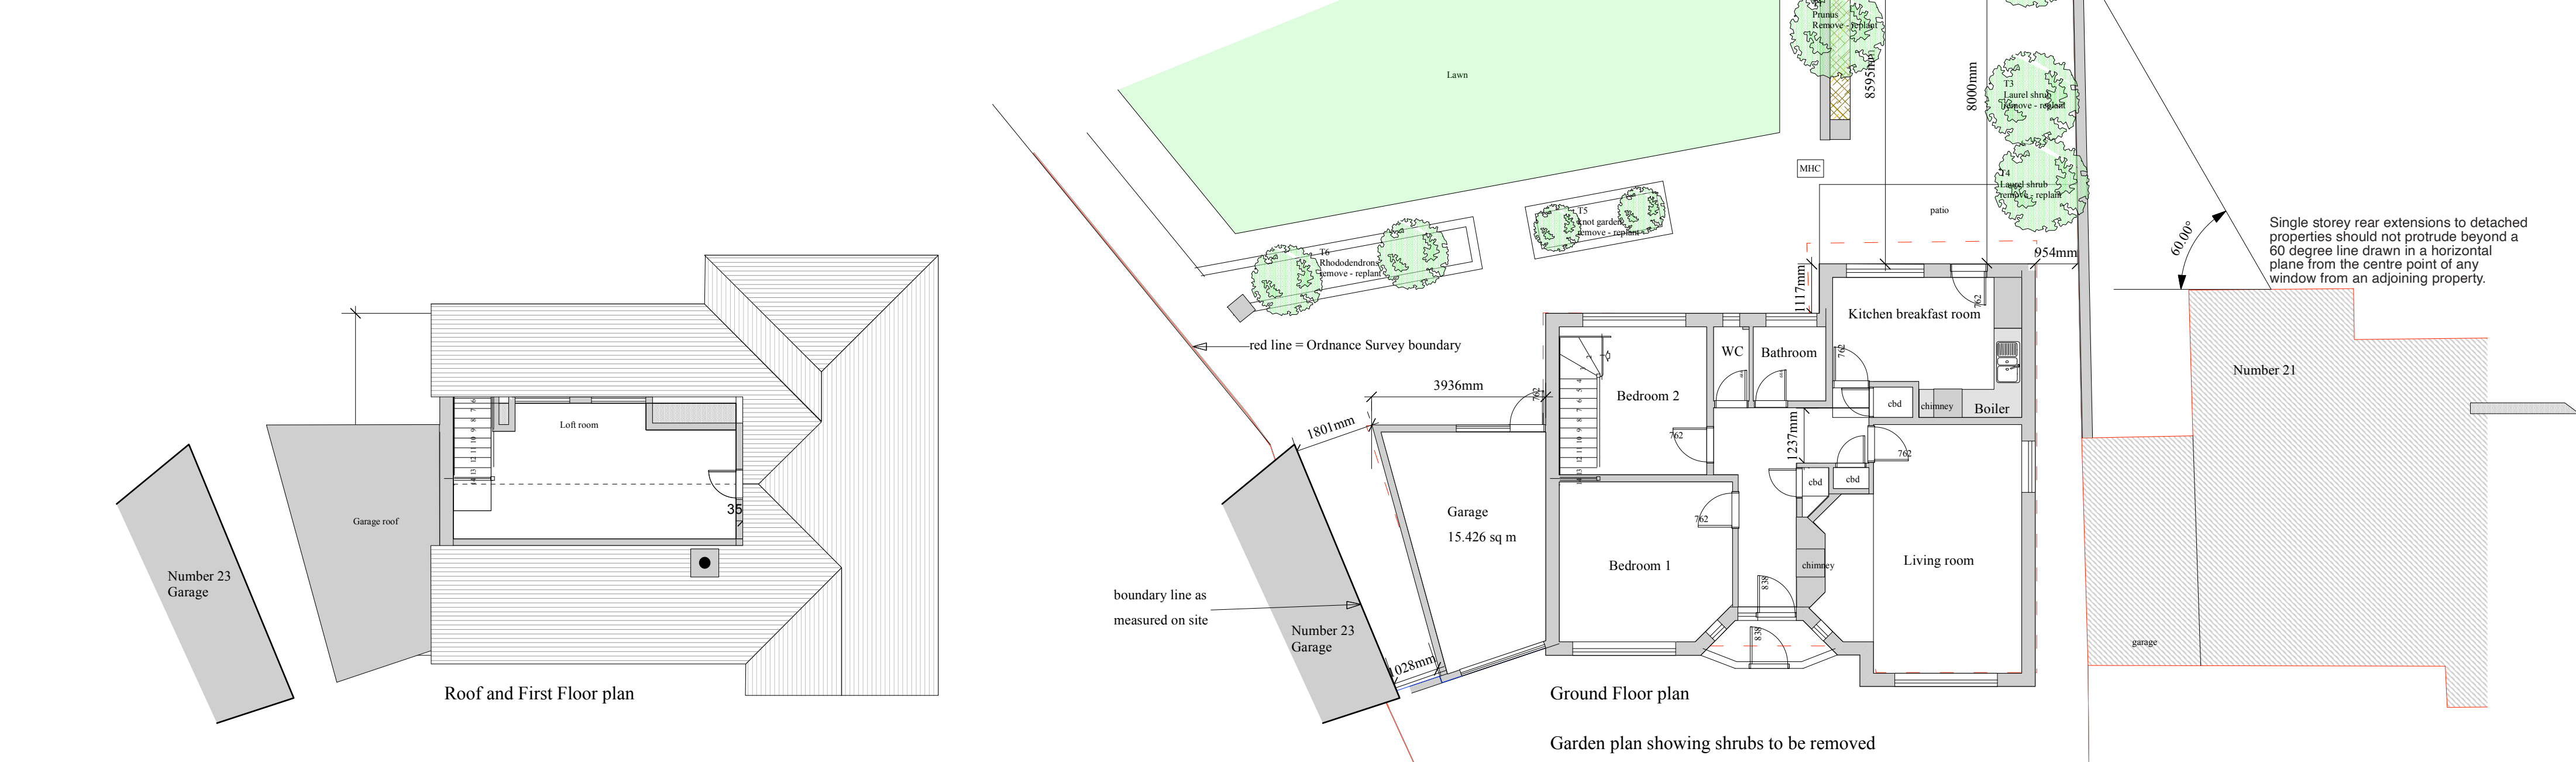

Roof and First Floor plan Ground Floor plan Garden plan showing shrubs to be removed

Drawing Submitted as Planning Application
One of 4 drawings numbered SP/26/01, 02, 03, & 04
19/04/2026