This drawing is to be read in conjunction with all other relevant drawings and specifications.
Do not scale from this drawing. Use figured dimensions only. All levels and dimensions to be checked on site. All dimensional discrepancies are to be brought to the immediate attention of DMA BUILDING DESIGNS.
Responsibility cannot be accepted for alteration and/or deviation from this design without prior knowledge of DMA BUILDING DESIGNS.
Copyright reserved. This drawing may only be used for the client and location specified in the title block. It may not be copied or disclosed to any other third party without prior written consent from DMA BUILDING DESIGNS.
Prior to any works commencing on site, DMA BUILDING DESIGNS is to be contacted regarding the current status, revision or regulatory approval of this drawing.

Notes

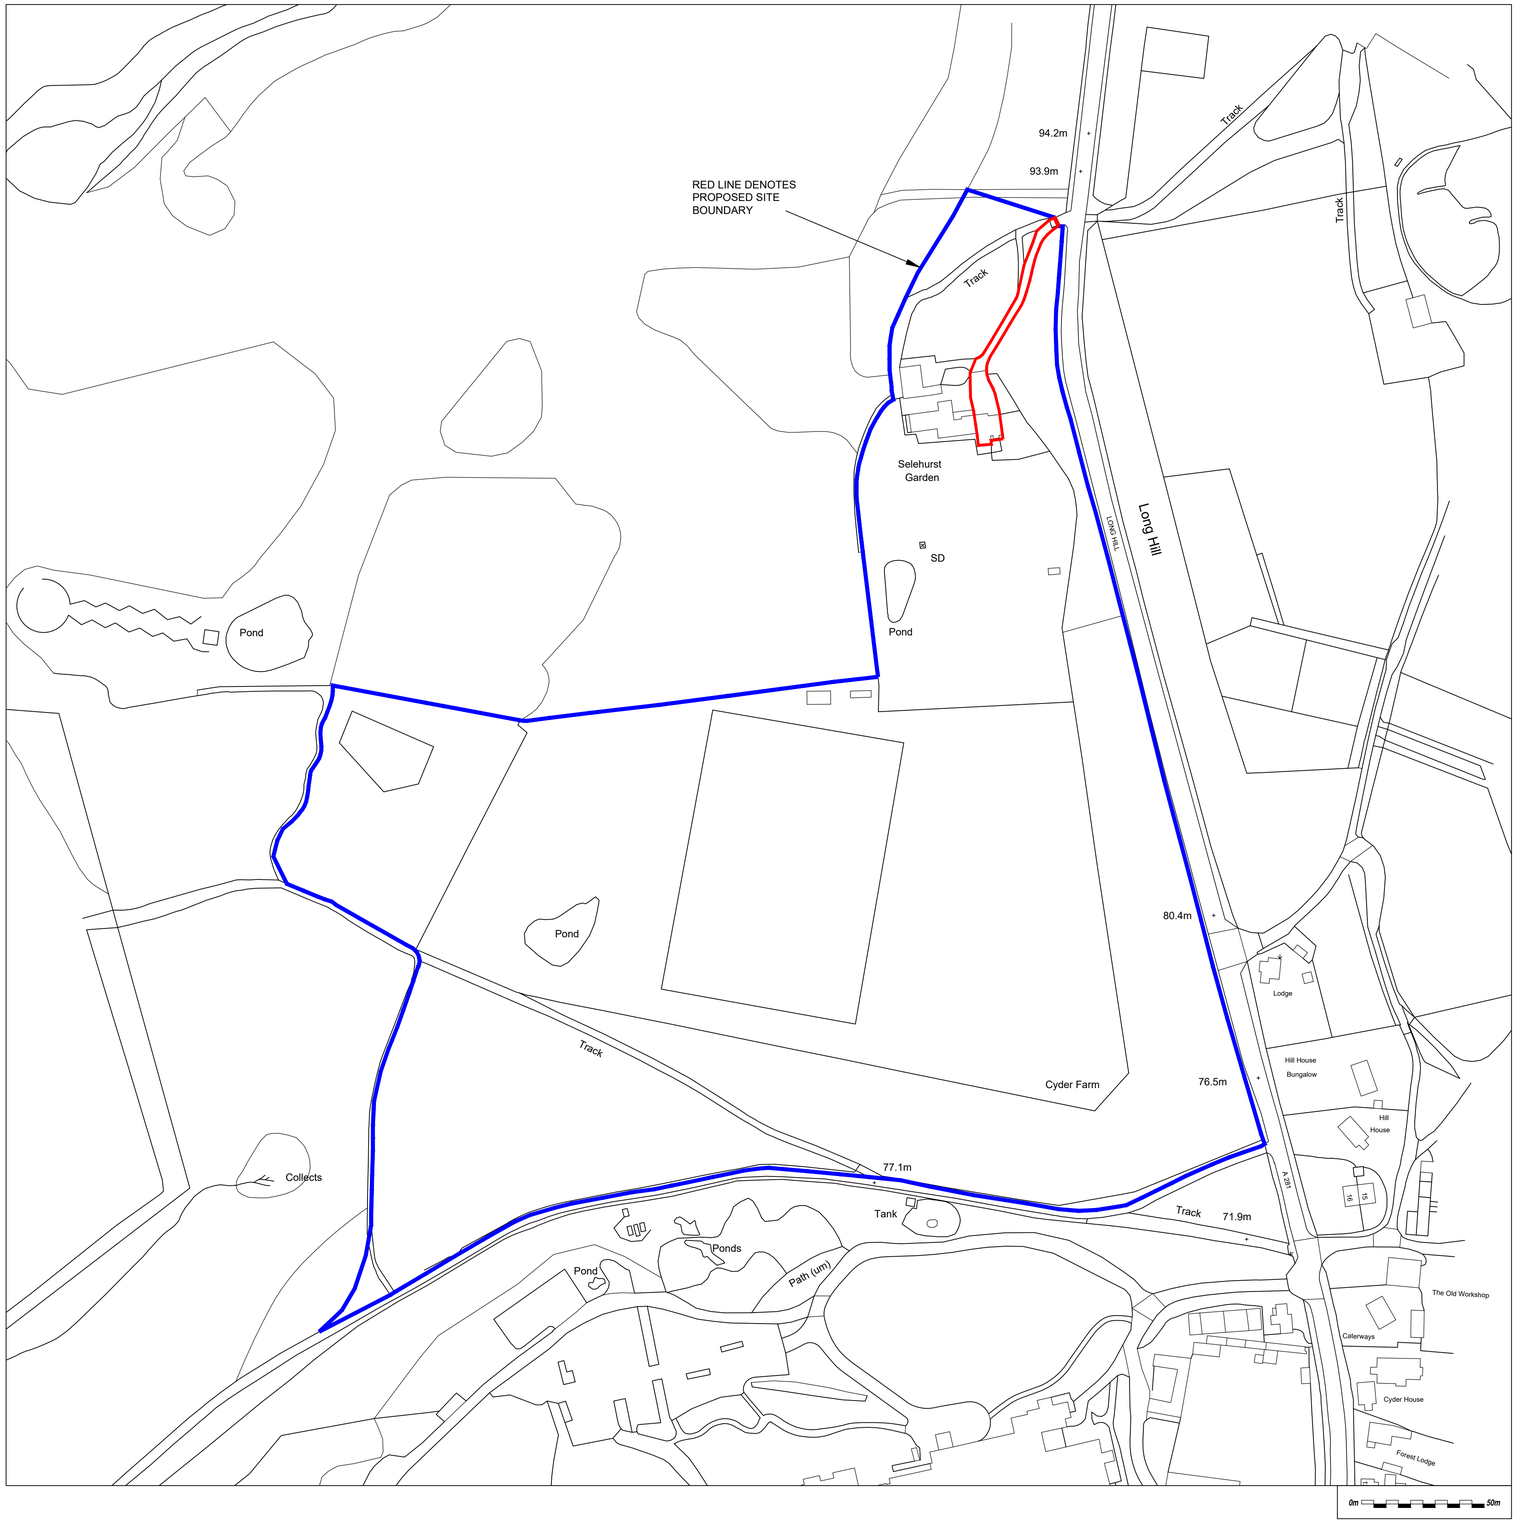

SITE LOCATION PLAN (1:1250)

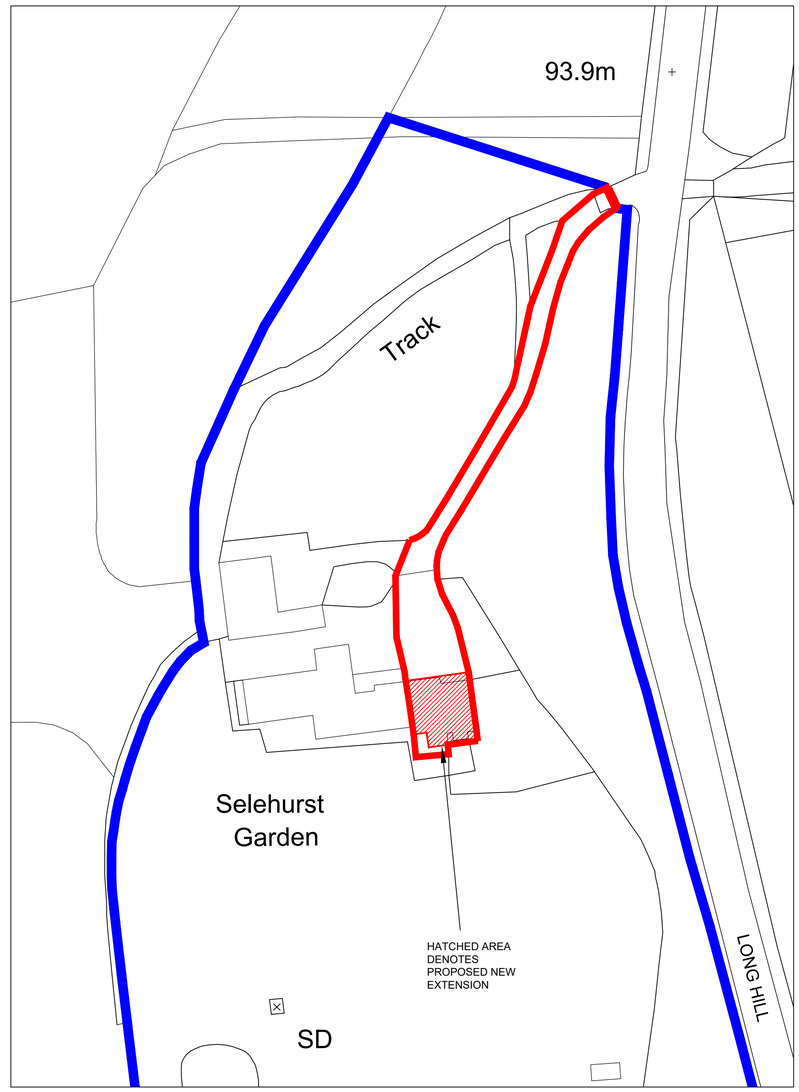

SITE BLOCK PLAN (1:500)

NORTH

REV	DESCRIPTION	DATE
P2	ISSUED FOR APPROVAL	17.11.2023
P1	ISSUED FOR PLANNING APPROVAL	14.11.2023

DMA BUILDING DESIGNS
UNIT 4B, RUDGWICK BRICKWORKS, LYNWICK ST
RUDGWICK, HORSHAM, WEST SUSSEX, RH12 3DH.
TEL No 01403 822220 Mobile 07730 523447
Email - admin@dmabuildingdesigns.co.uk

CLIENT
MR AND MRS HARRIS

PROJECT
DEMOLITION OF EXISTING CONSERVATORY AND
REMODELLING OF THE EXISTING COTTAGE TOGETHER
WITH INTERNAL ALTERATIONS

DRAWING
SITE LOCATION & BLOCK PLAN
THE COTTAGE, SELEHURST GARDEN, LOWER BEEDING,
HORSHAM, WEST SUSSEX RH13 6PR

STATUS
PLANNING

SCALE @ A1	DATE	DRG No	REVISION
1:500 , 1:1250	NOVEMBER 2023	DE1072 / E / 01	P2