


Scale 1:2500. Licence no. OI 1142689

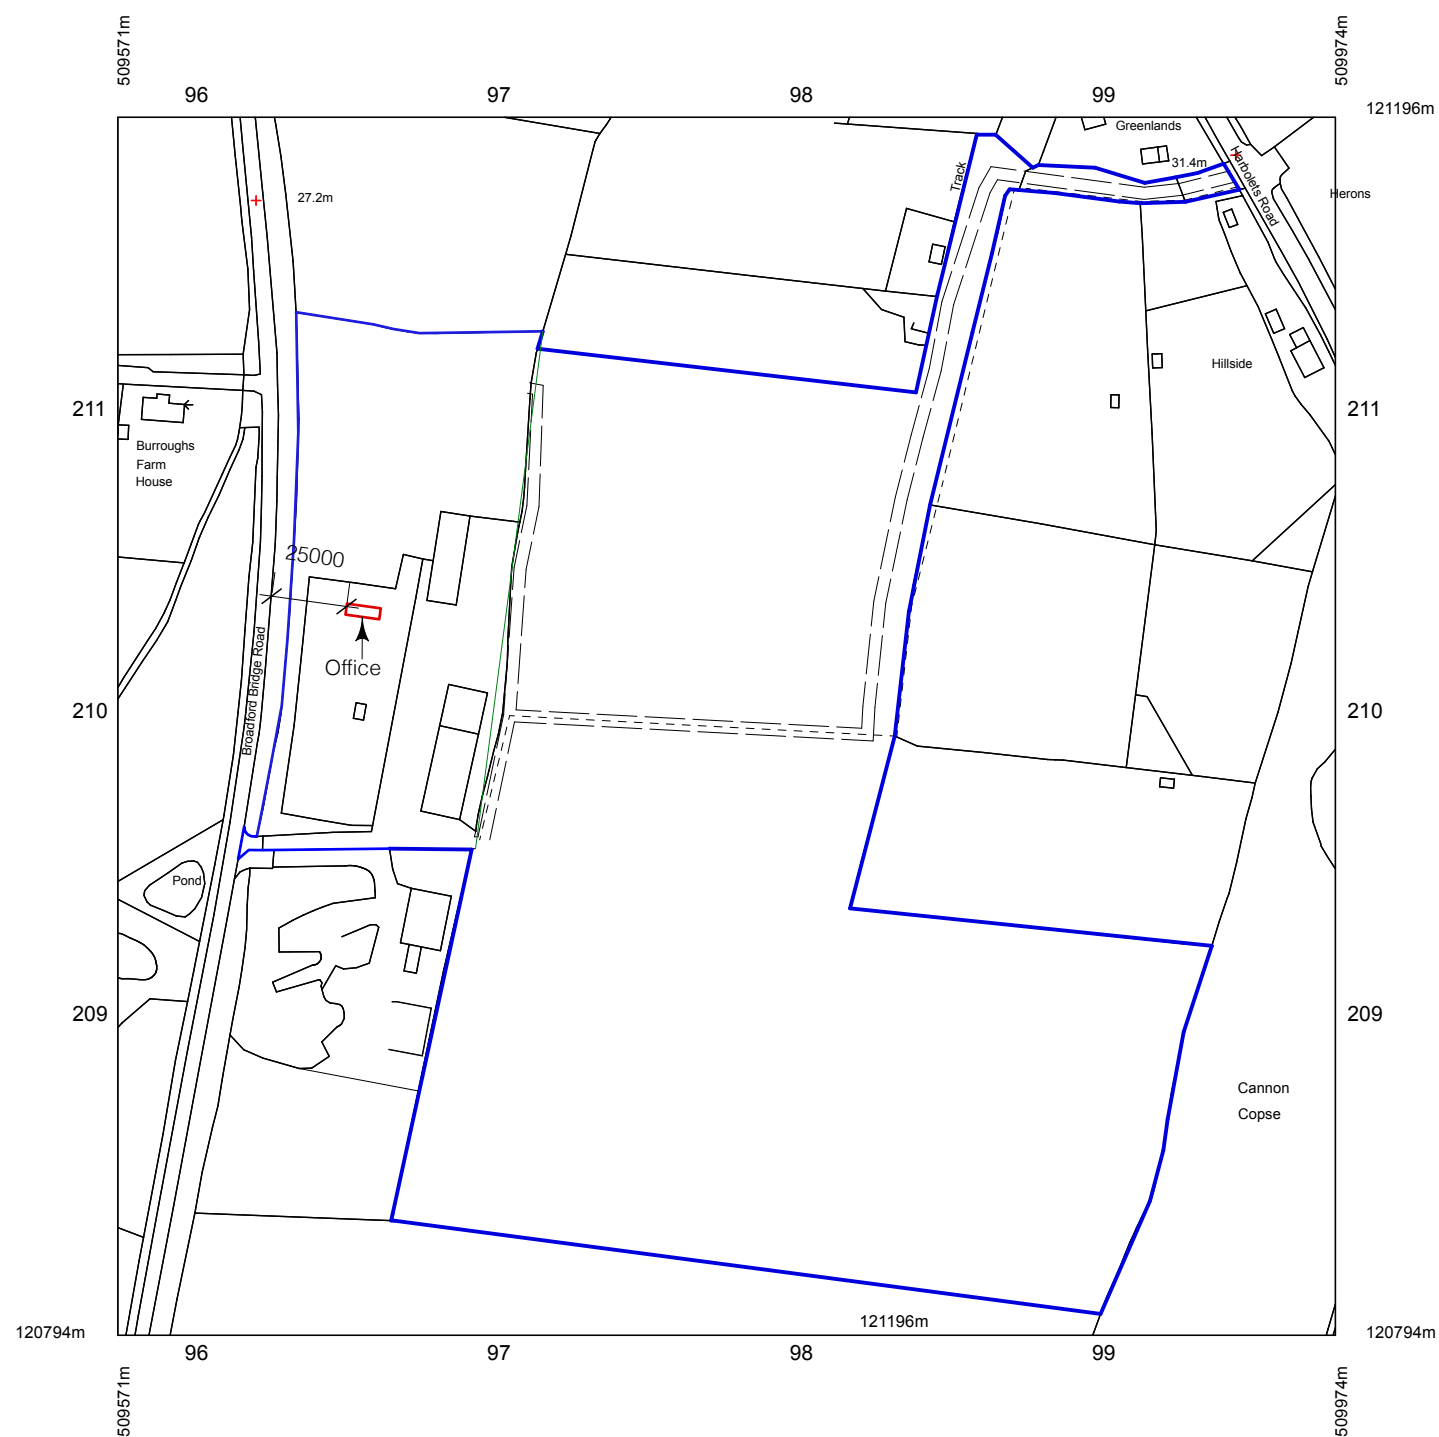

Paul Maggs MCIAT
Hazelwood, Harbolets Road,
West Chiltington RH20 2LG
Tel: 01798 813298
paul@pbproperties.co.uk
www.pbproperties.co.uk

Client: **Mr P a'Barrow**

Site Address:

**New Barn Nursery
Broadford Bridge Road
West Chiltington
RH20 2LF**

Project Name:

**Farm & Forestry Office
& Security Centre**

Date: **18/09/2026**

Scales: PAGE SIZE A3

1:2500

Plan No. **PN 0926/820/01**

Drawings produced using Vectorworks CAD. Only
written dimensions to be respected.
Copyright protected to PB Properties