



10 Vernon Close rear extension

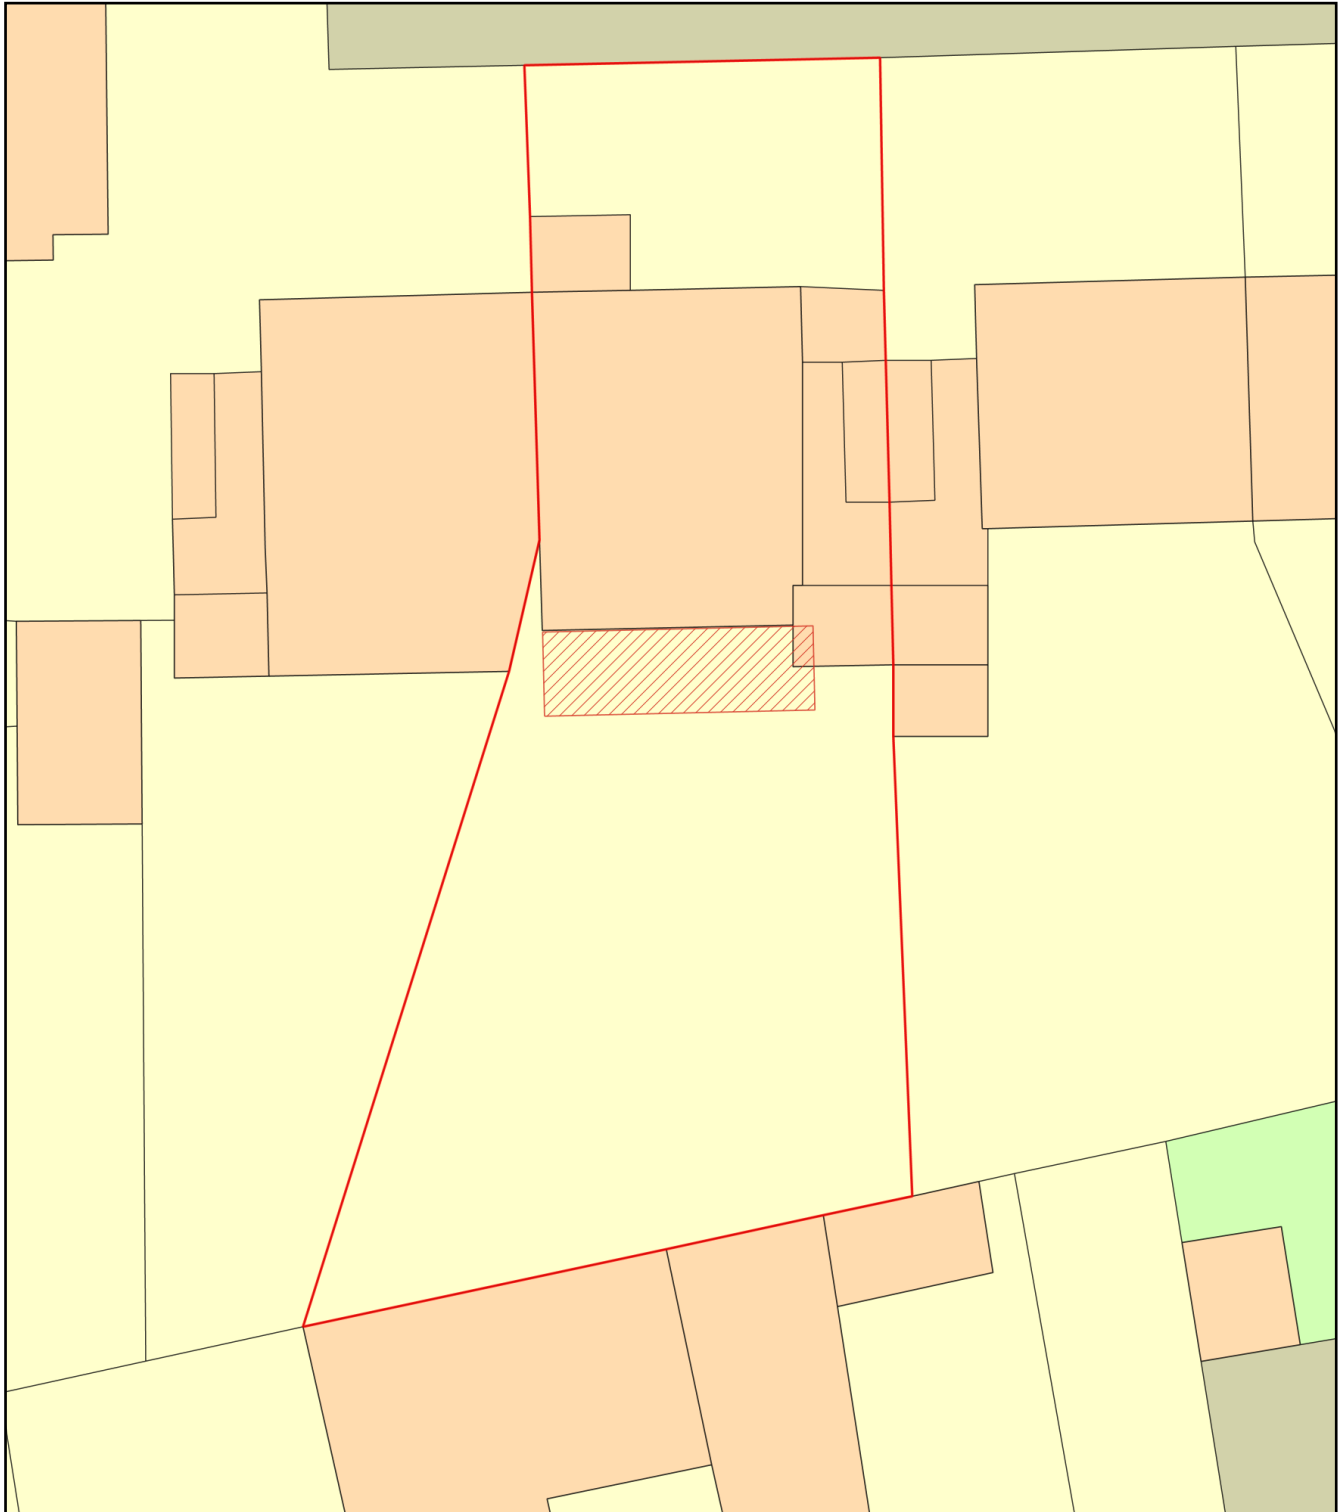

0 10
Metres

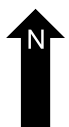

Plan Produced for: Kimberley Gray

Date Produced: 15 Mar 2026

Plan Reference Number: TQRQM26074232402515

Scale: 1:200 @ A4