



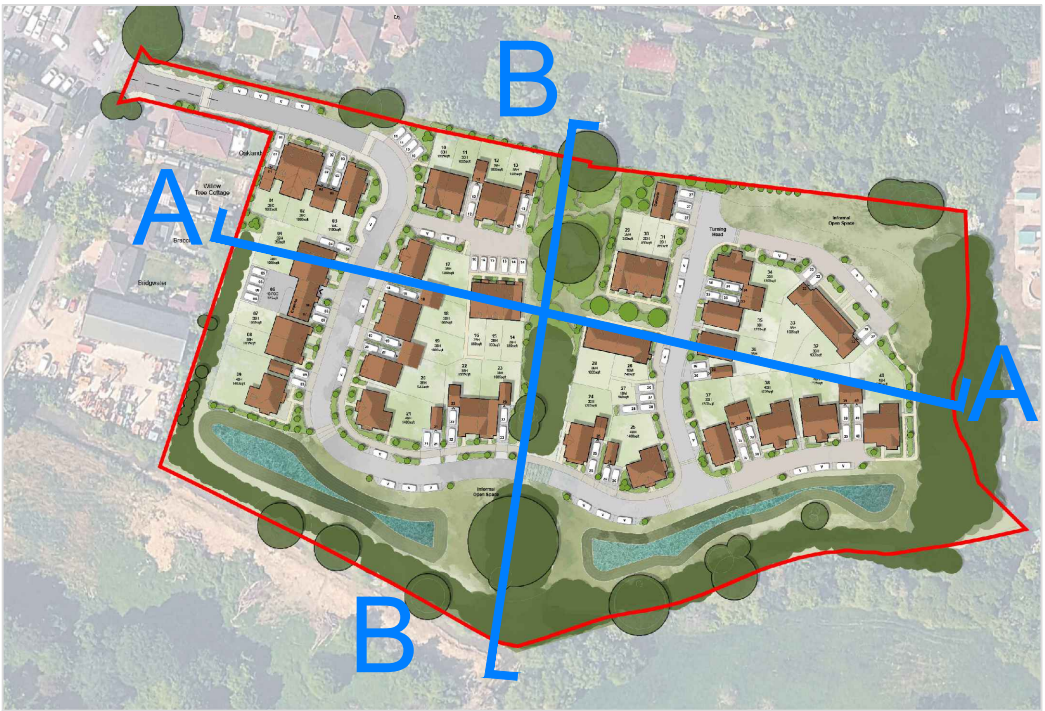

Site Section A

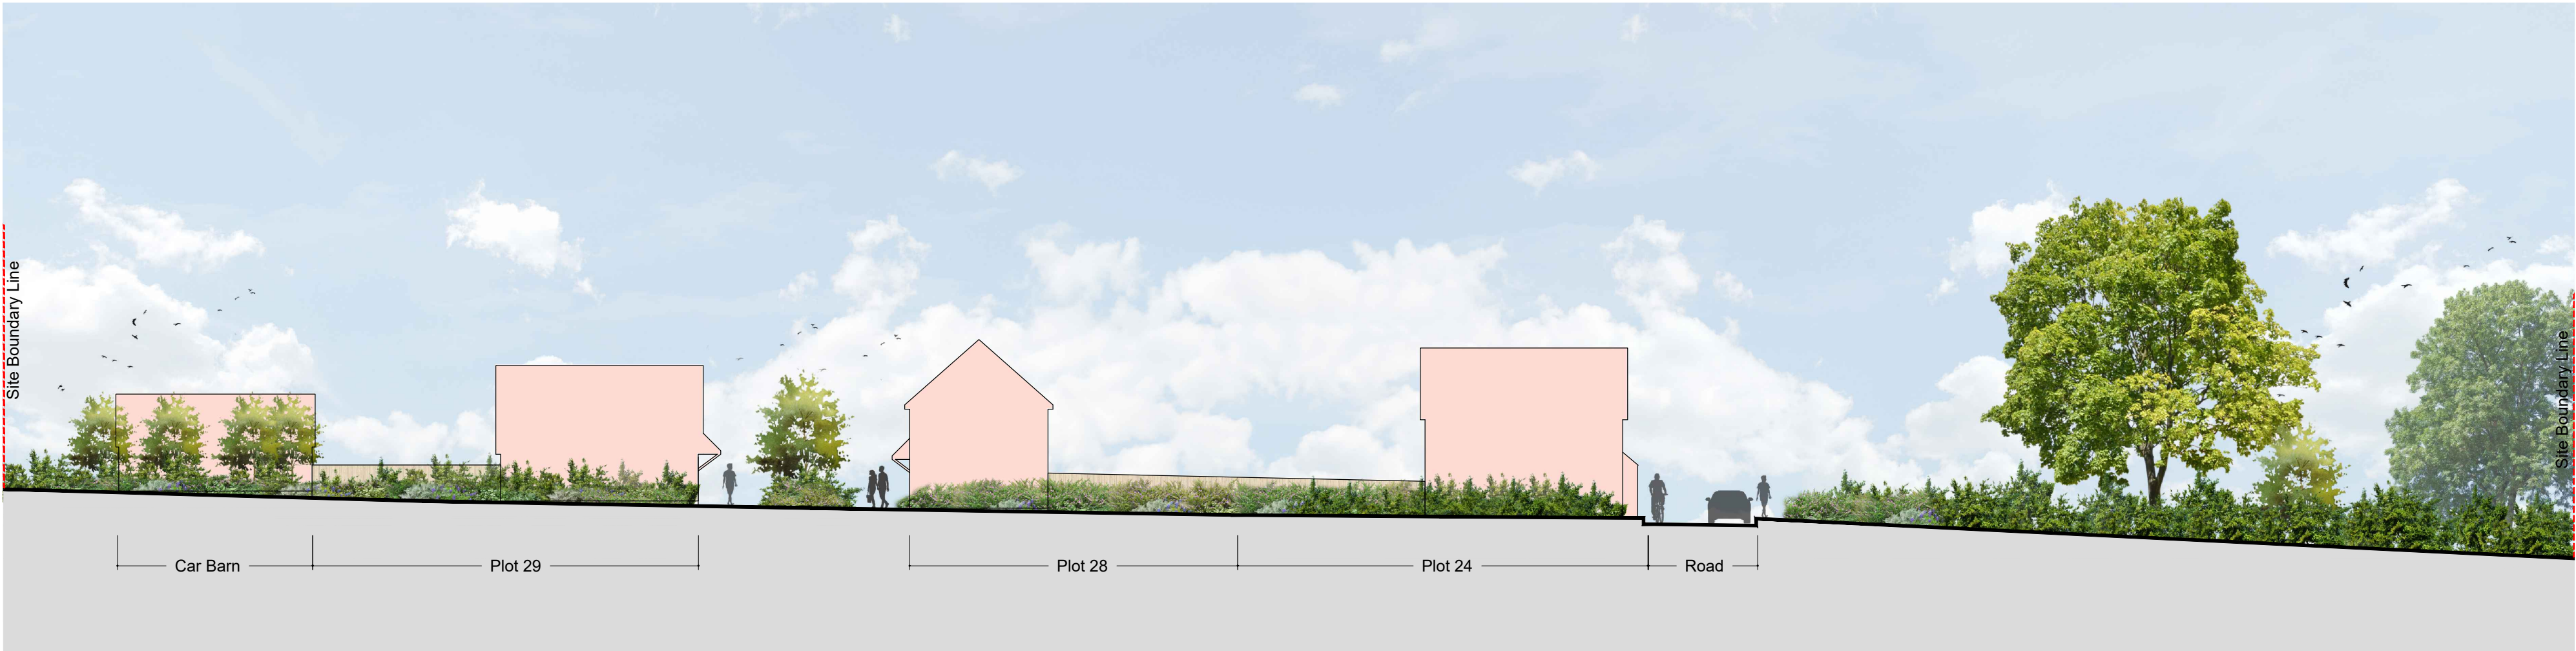

Site Section A Continued



Site Section B

P1	15.05.26	Colour added	EB	AK
Rev	Date	Revision Details	Dr	Ch



E hello@ecearchitecture.com Creativity. Quality. Commerciality.
W ecearchitecture.com Rethink what's possible

Client's Name
Landacre Developments

Job Title
Land East of A281, Cowfold,
Horsham, West Sussex

Drawing Title
Key Site Sections A and B

Scale
1:250 @ A1 / 1:500 @ A3
metres 5 10 15 20 25

Drawn	Checked	Date
AC	AK	28.04.26

Job No	Drawing No	Rev
7724	PL- 10	P1

Status
PRELIMINARY