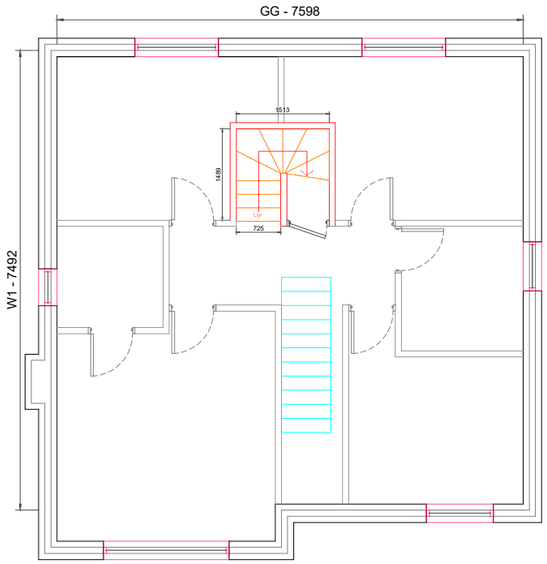

Proposed First Floor Plan 1:100

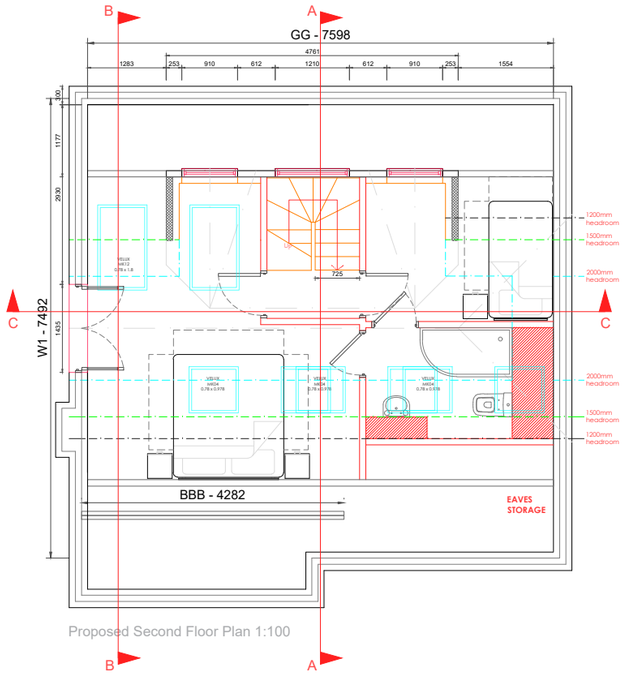

Proposed Second Floor Plan 1:100

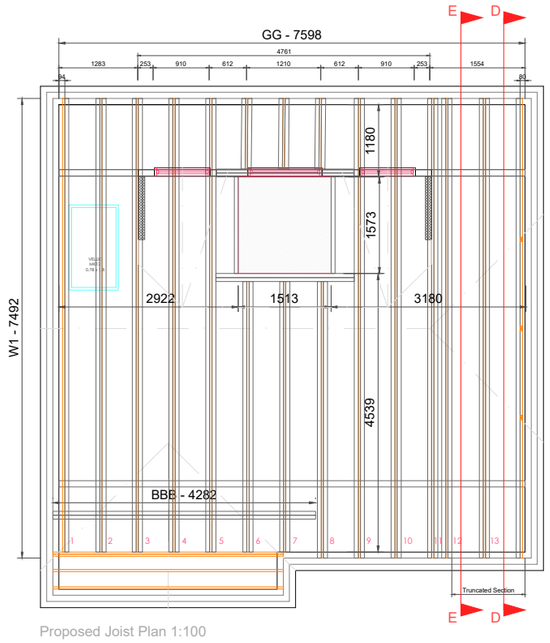

Proposed Joist Plan 1:100

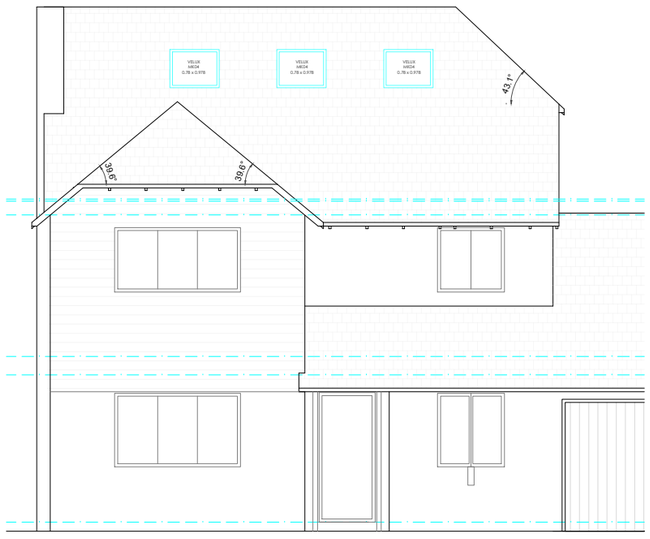

Proposed Front Elevation (West) 1:100

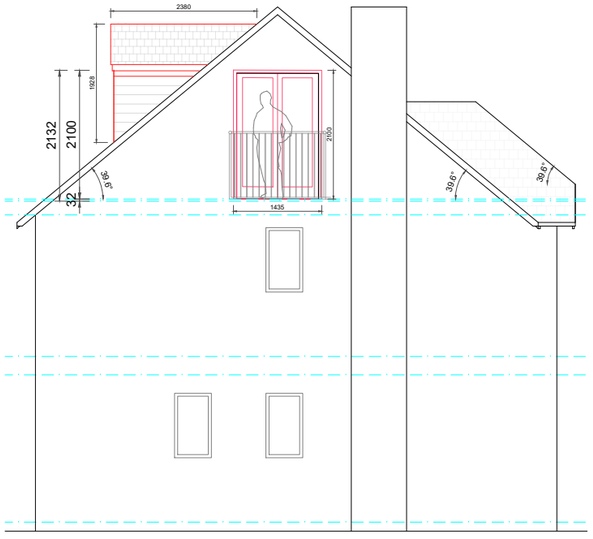

Proposed Side Elevation (North) 1:100

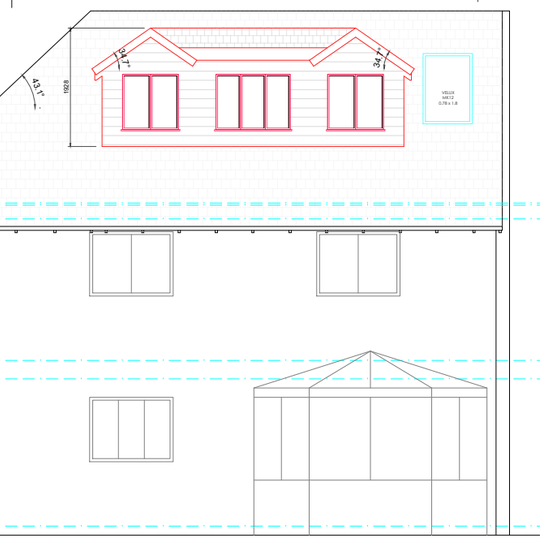

Proposed Rear Elevation (East) 1:100

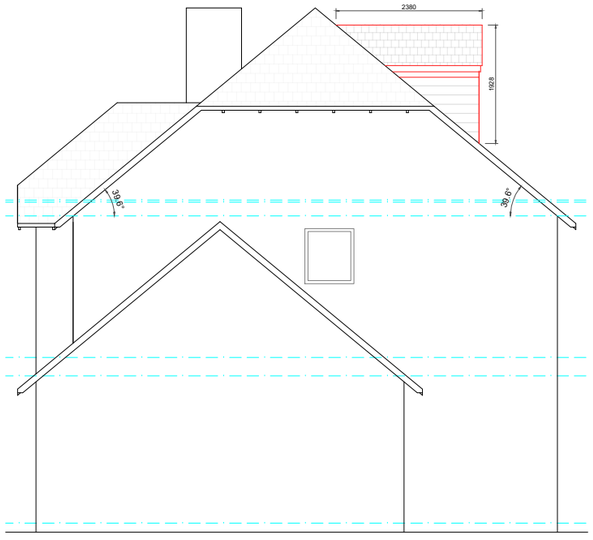

Proposed Side Elevation (South)1:100

DRAWING/REV:

02_Pr Plans and Elevations	E

DATE	REV	ACTION	DRAWN
21/05/2026	REV E	Revised to suit CS Survey. minor dimensional adjustments	ASP

ecoTrus Loft Structure Systems

Minton House, Leeds, West Yorkshire
LS5 3AS

CLIENT:	PROJECT:	DRAWN BY:	DATE:
Walid El Kininy	Coconino, London Road, Ashington, Pulborough, RH20 3JR	Scott Poskitt	May 2026

0 1000 5000 10000 mm

SCALE 1 : 100

1. Measurements only to be used for EcoTrus loft installation. To be used as guidance for install.
2. Sketch pack may have un-surveyed measurements.
3. TBC Will need measurements taken to confirm height.
4. Missing dimensions ring EcoTrus design office.
5. **DO NOT SCALE DRAWINGS**