



Entry Manoeuvre

TE: Trees Are Deciduous Unless
Otherwise Stated

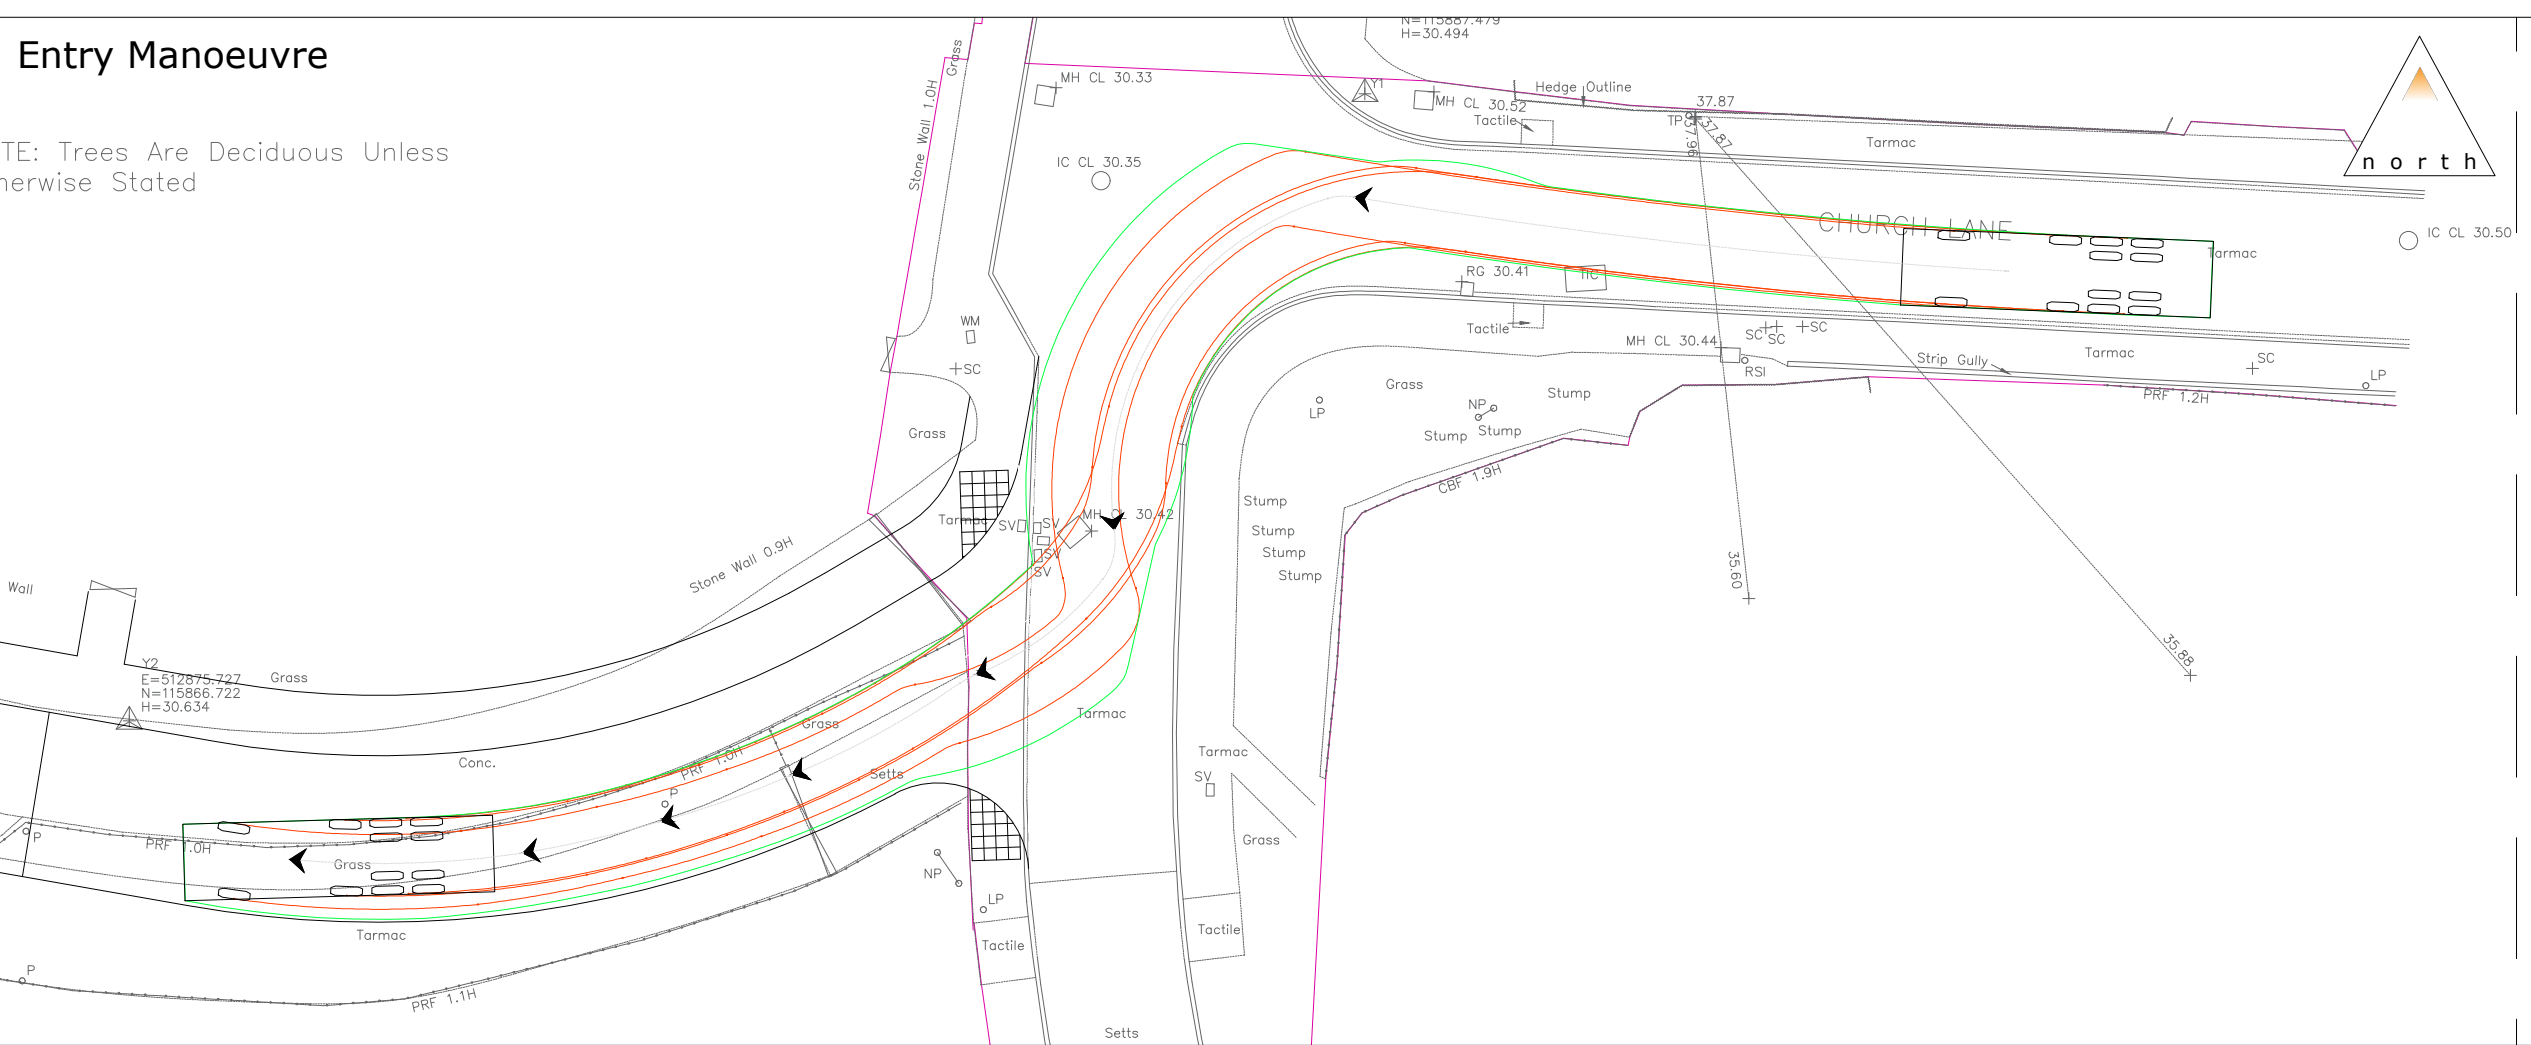

Exit Manoeuvre

NOTE: Trees Are Deciduous Unless
Otherwise Stated

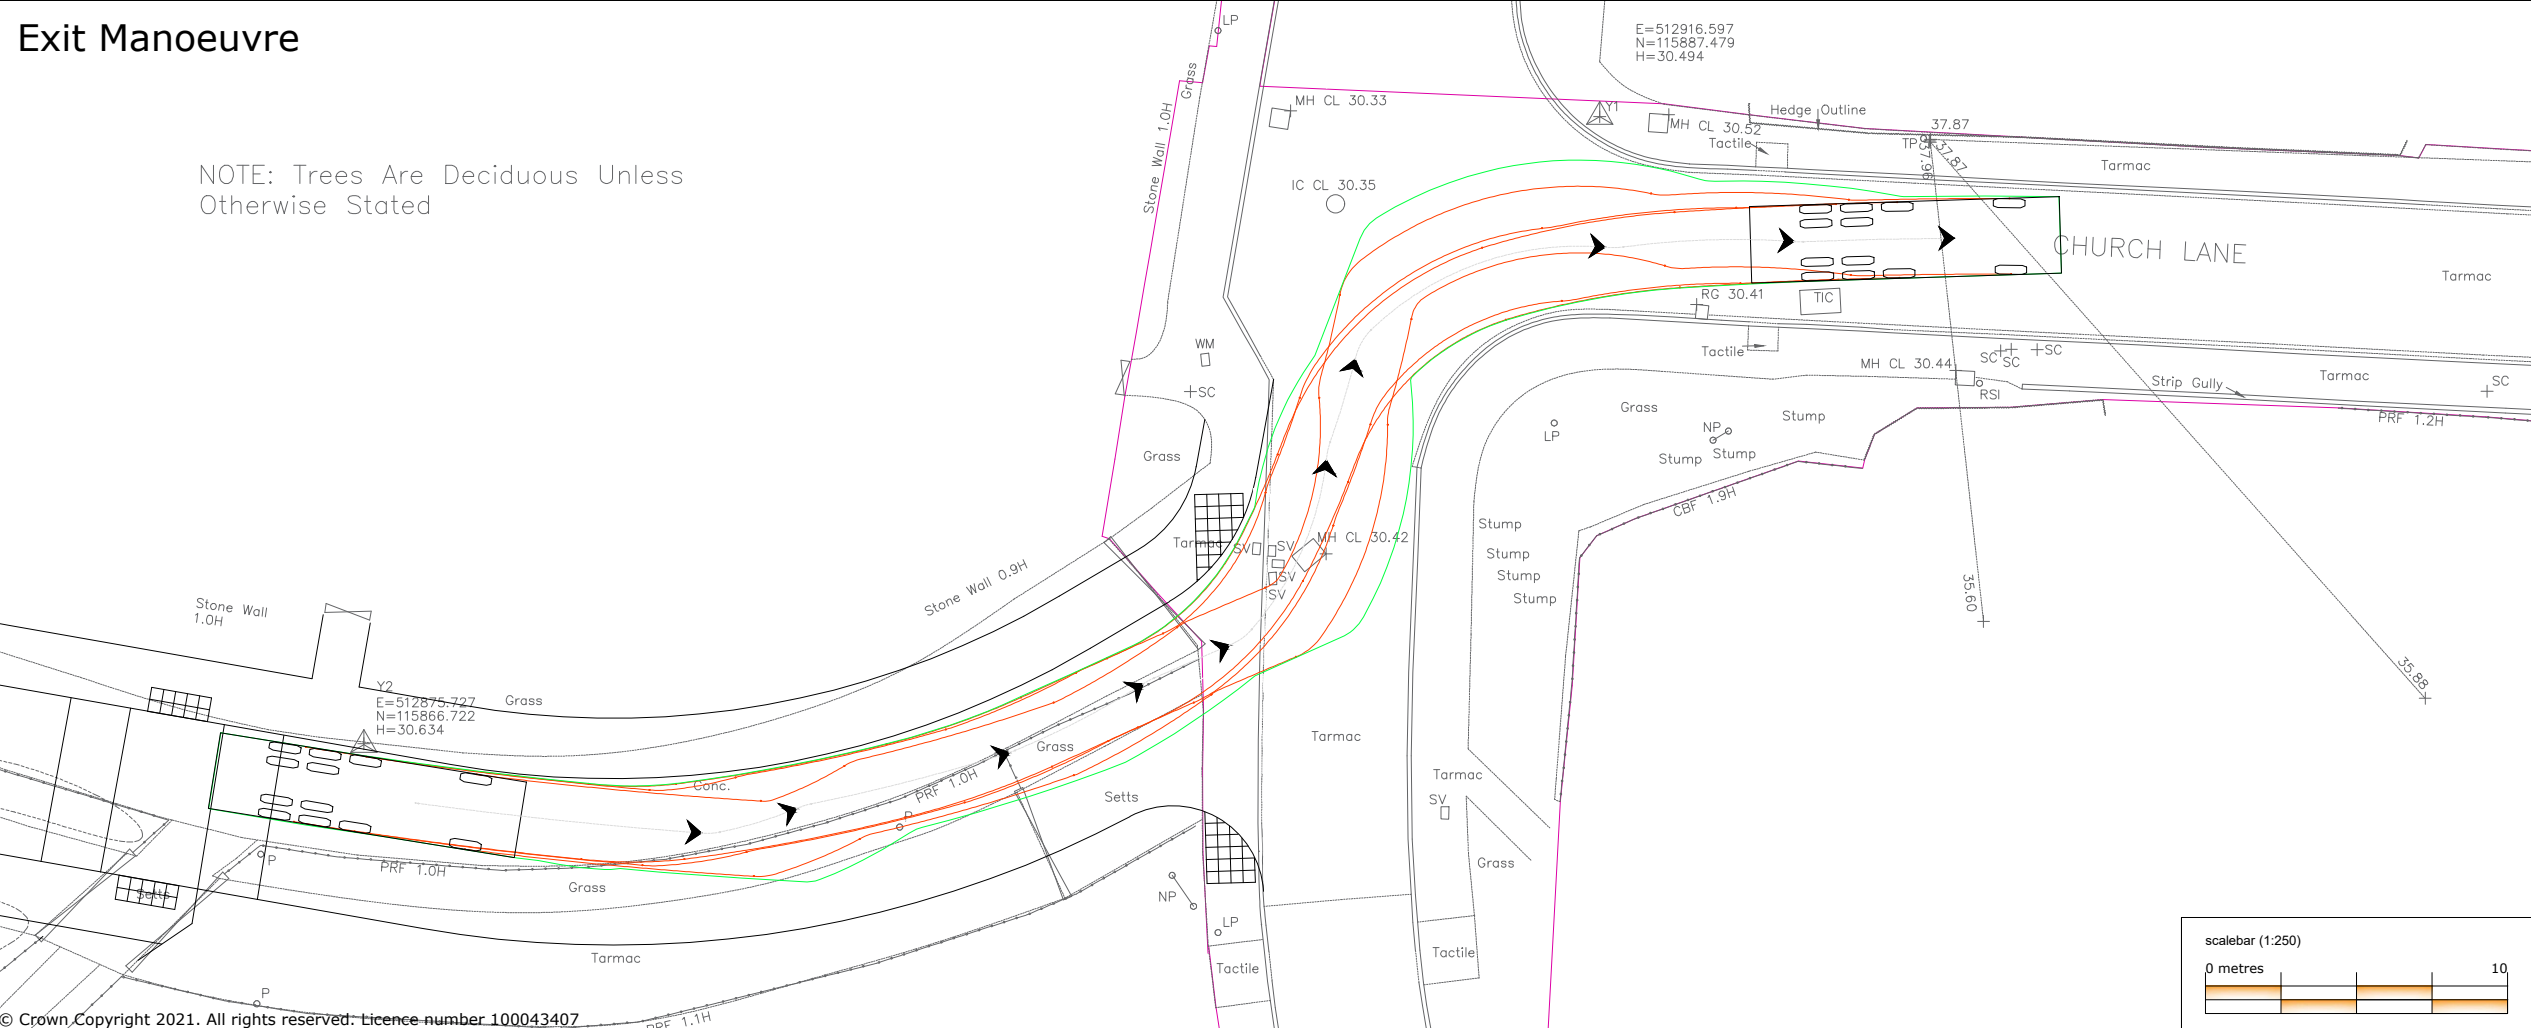

Rev: Description: Date: Rev By: Chk'd:

Dennis Eagle OL 27W 2013

Width	: 2.53	meters
Track	: 2.50	
Lock to Lock Time	: 6.0	
Steering Angle	: 22.7	



Guildford - London - Reading
www.motion.co.uk

Project:
Church lane, Ashington

Title:
Swept Path Analysis
Refuse Vehicle at Site Access

Client:
Bellway Homes Ltd

Drawing Status:

Scale: 1:250 (@ A3) Date: 07/02/24

Drawn: DR Checked: EU Approved: EU

Drawing: Revision:
2109010-TK08

