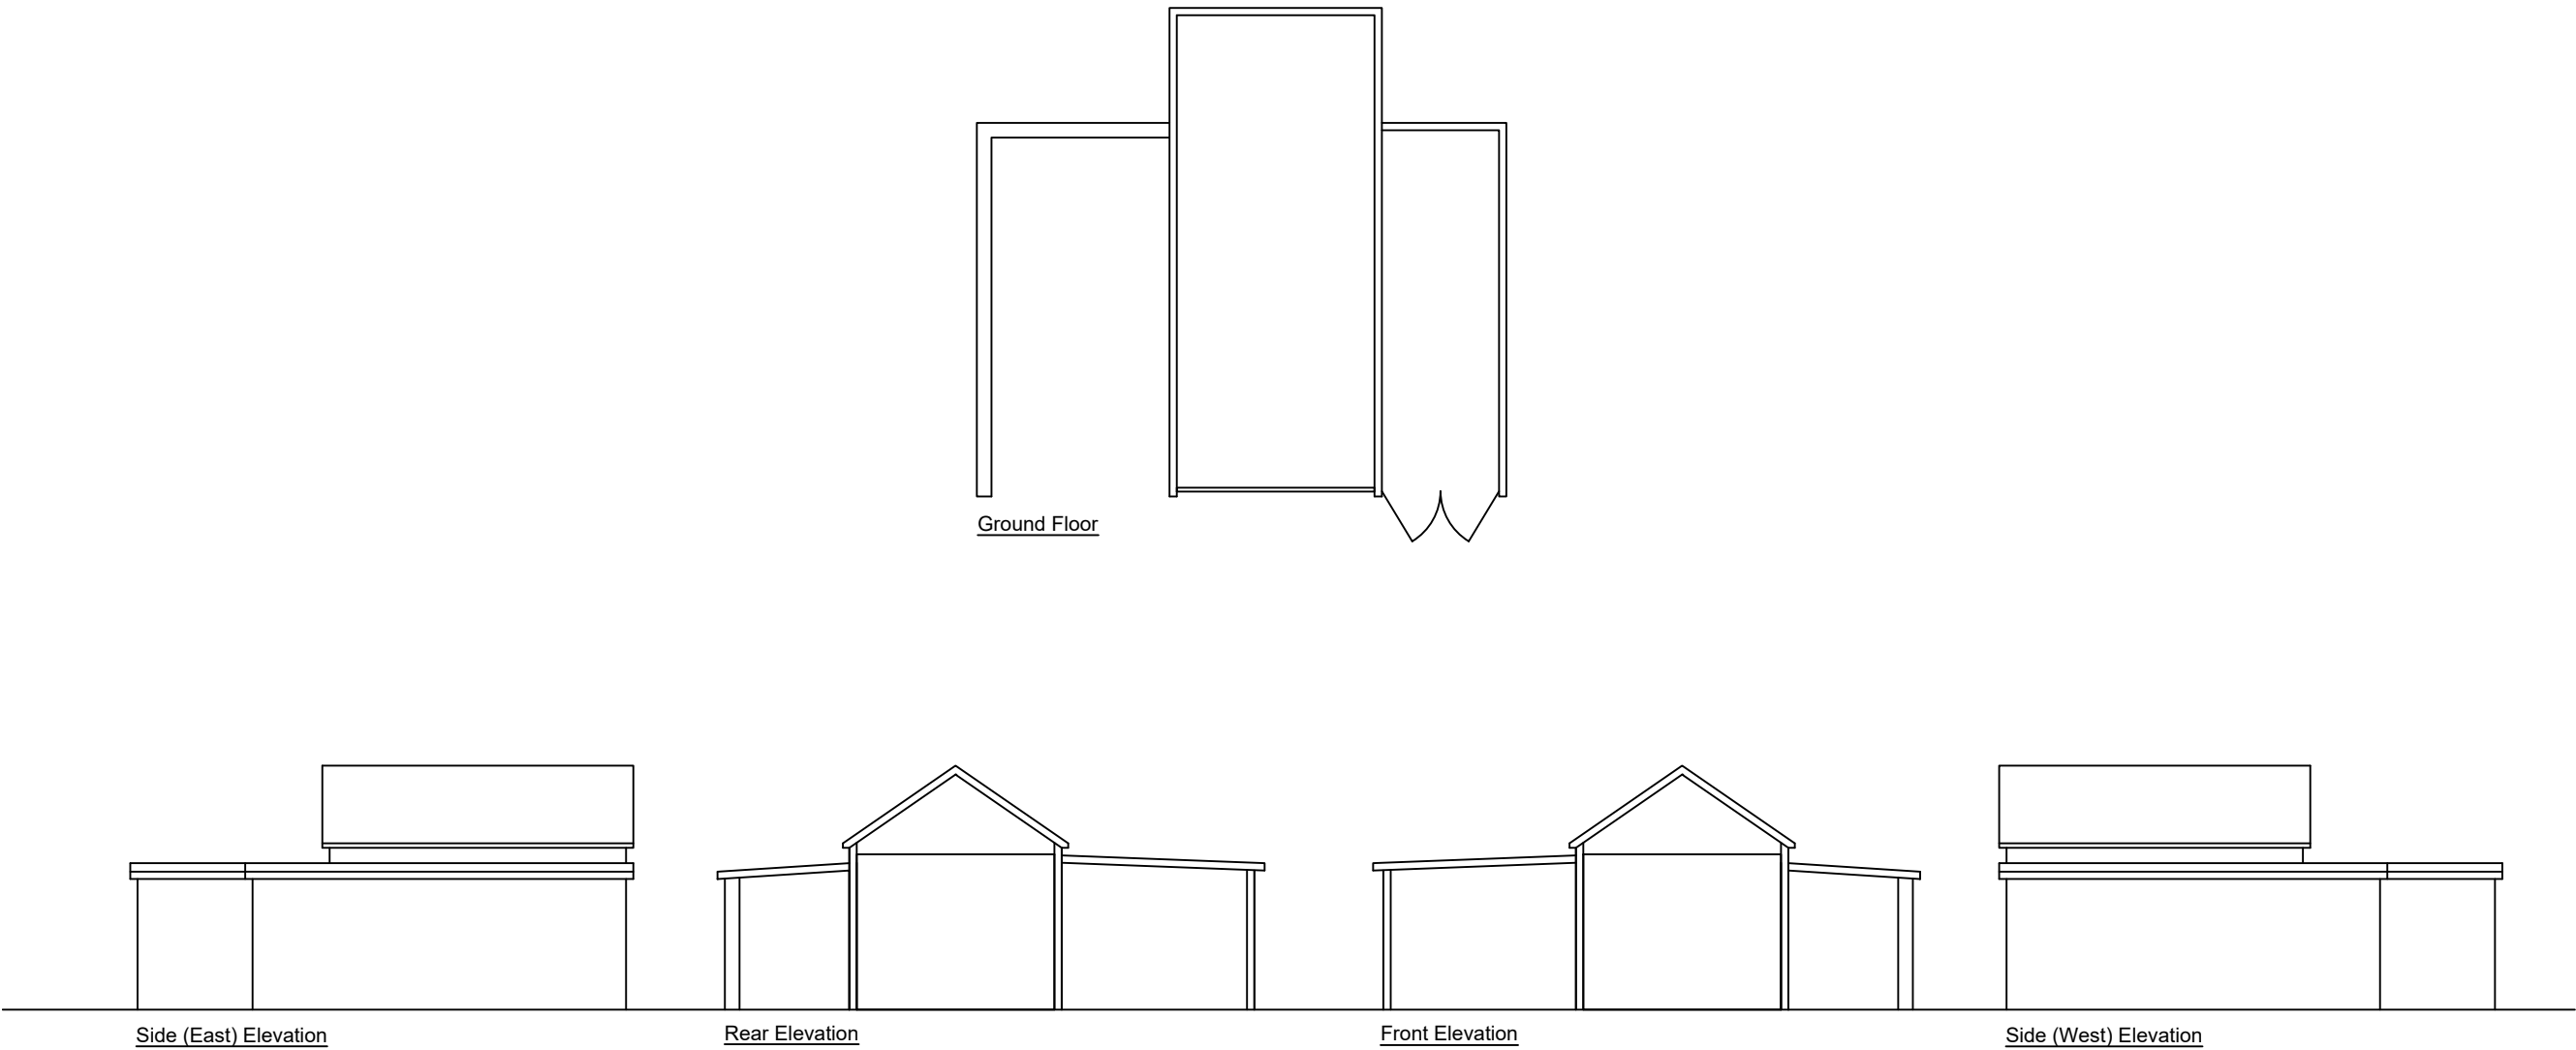


GENERAL NOTES :
1- THIS DRAWING IS THE COPYRIGHT OF BENTLEYS & CARTER AND IS NOT TO BE REPRODUCED IN ANY WAY OR FORM WITHOUT THE WRITTEN PERMISSION OF BENTLEYS & CARTER.
2- Do not scale from this drawing unless for planning purposes.
3 - All dimensions to be verified on site prior to any work commencing and reported to Bentleys & Carter.
4 - This drawing is to be read in conjunction with the relevant British Standards, Codes of Practice and Building Regulation.

PROJECT :
2 Rose Cottages, Friday Street,
Rusper, RH12 4QA

DRAWING :
existing drawings

DRAWING STATUS :
planning

JOB NO:
tim - 0343

DRAWING NO:
200

SCALE:
1100@ A3

DATE:
march 2026

DRAWN BY:
pc

REVISIONS:
none