


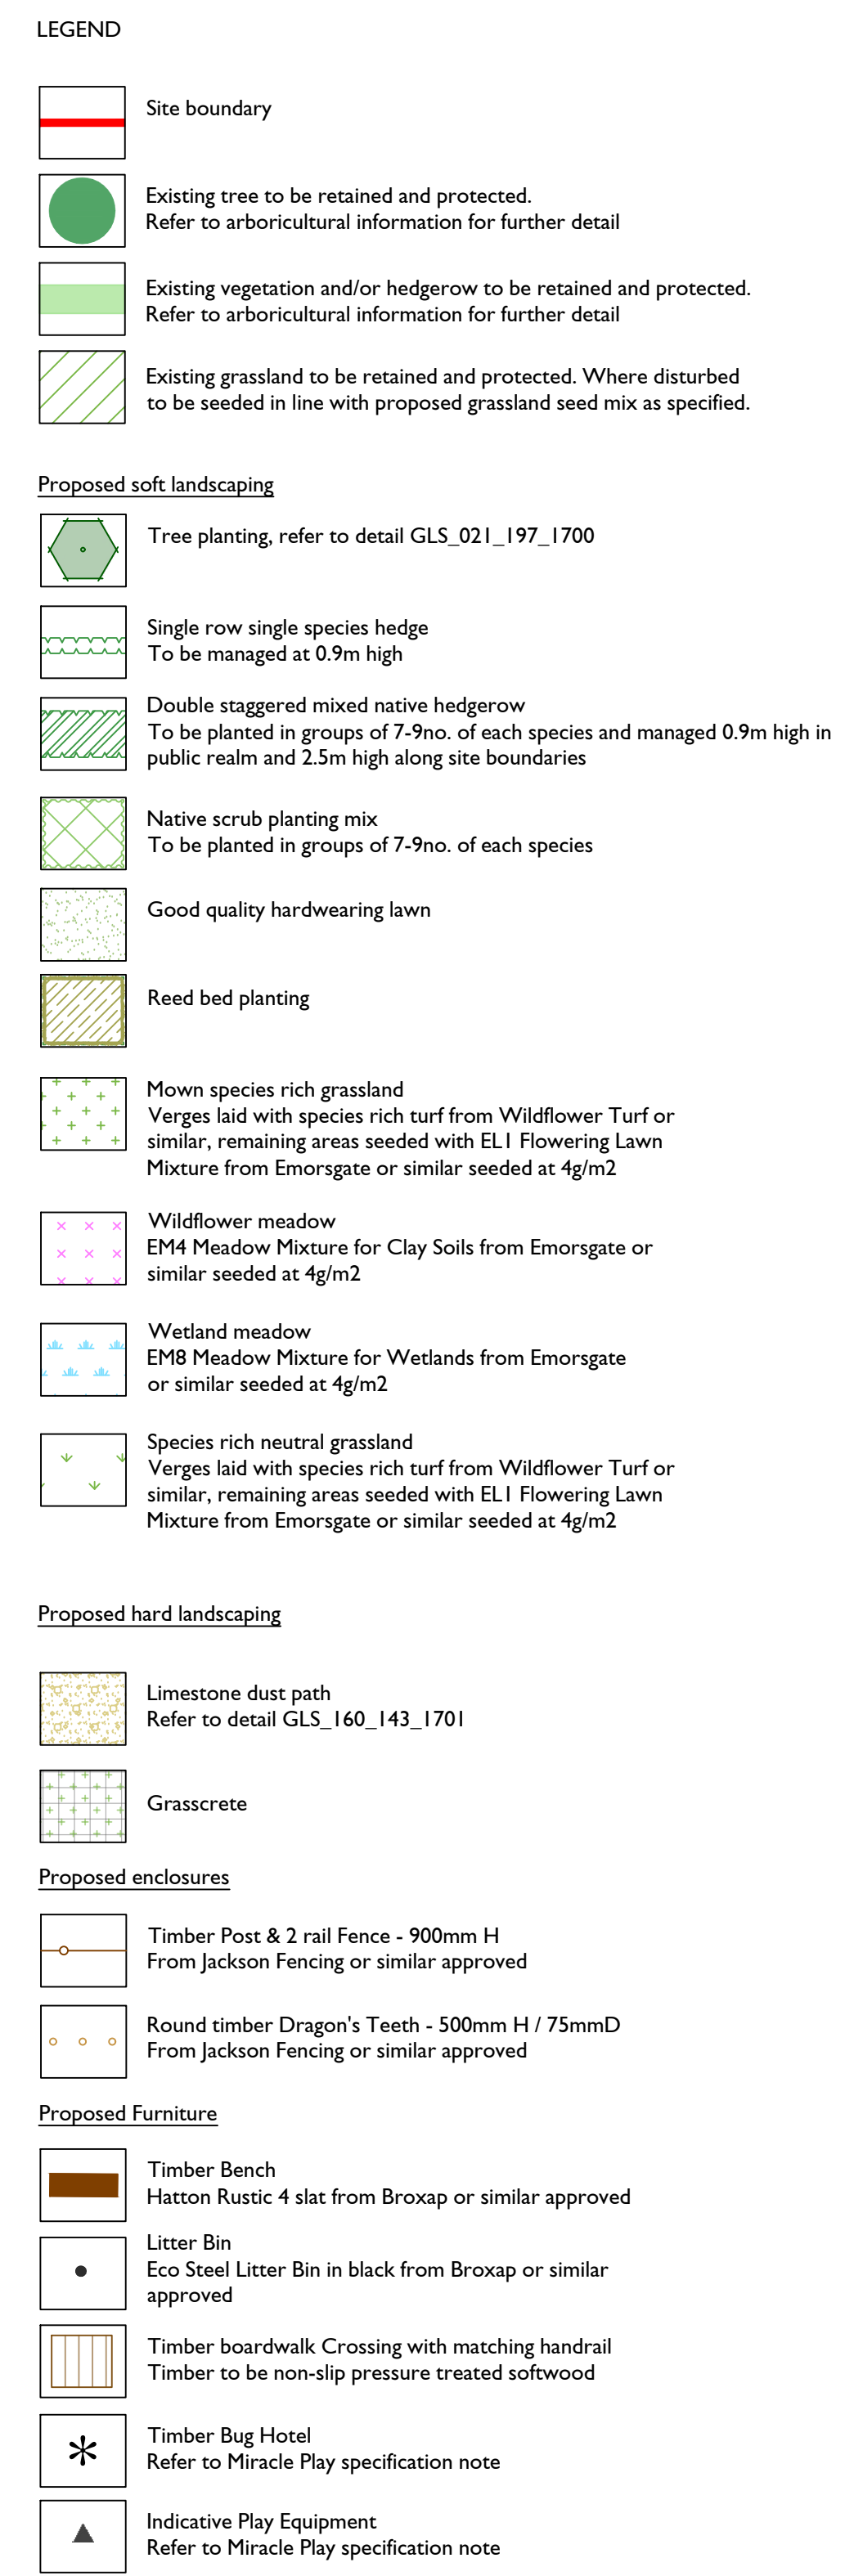

To be read in conjunction with:

- Illustrative Masterplan: GLS_021_197_NMA_1200
- Tree pit Detail in soft: GLS_160_143_1700
- Gravel Path Detail: GLS_160_143_1701

NOTES:

1. Root barriers should be installed wherever the rootball will be within 3m of an existing underground service route or kerb.
2. For Planting Schedule refer to drawing GLS_021_197_NMA_1502